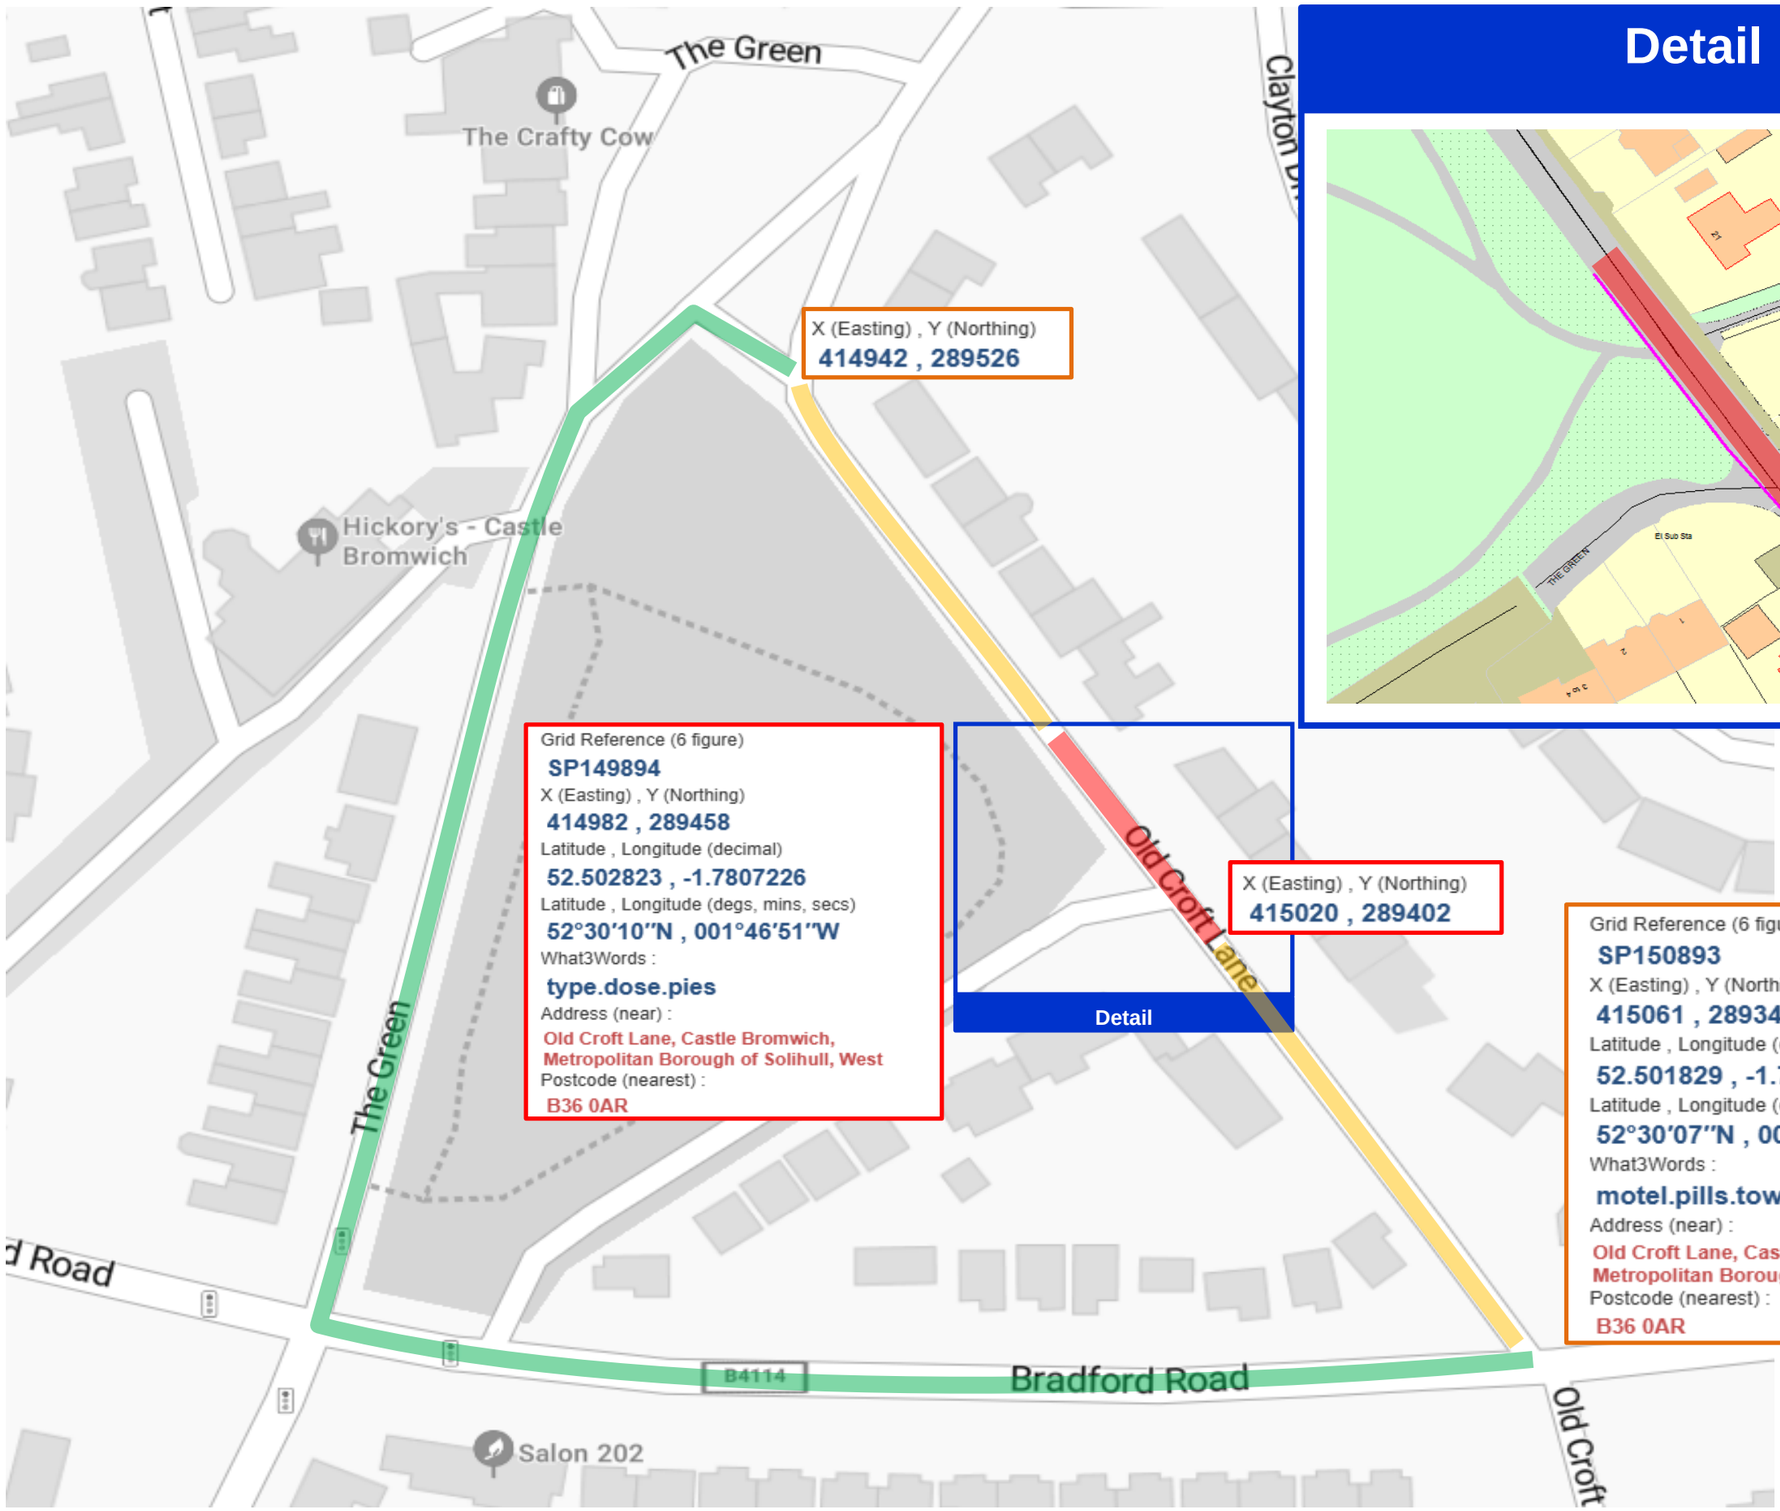

Detail

Diversion Route Overview

Limit of Road Closure

Additional restriction *(where required)*

Diversion Route

Site Plan Index

1 — Diversion Start *(including Route number)*

1 — Route Diversion *(including Route number)*

1 — Diversion Start *(including Route number)*

C — Individual Site layouts *(Where provided)*

A — Standard Detail *(as Plan Detail)*

Diversion Number

1 — **Clockwise Route**

2 — **Anti-clockwise Route**

3

4

Other Notes

Title	Old Croft Rd, Castle Bromwich	Notes	Route Plan
Drawn By	AEJ Chapman		
Date	28-Feb-25	Issue	
Drw No.	OC280225	1	

WARWICKSHIRE HIGHWAYS