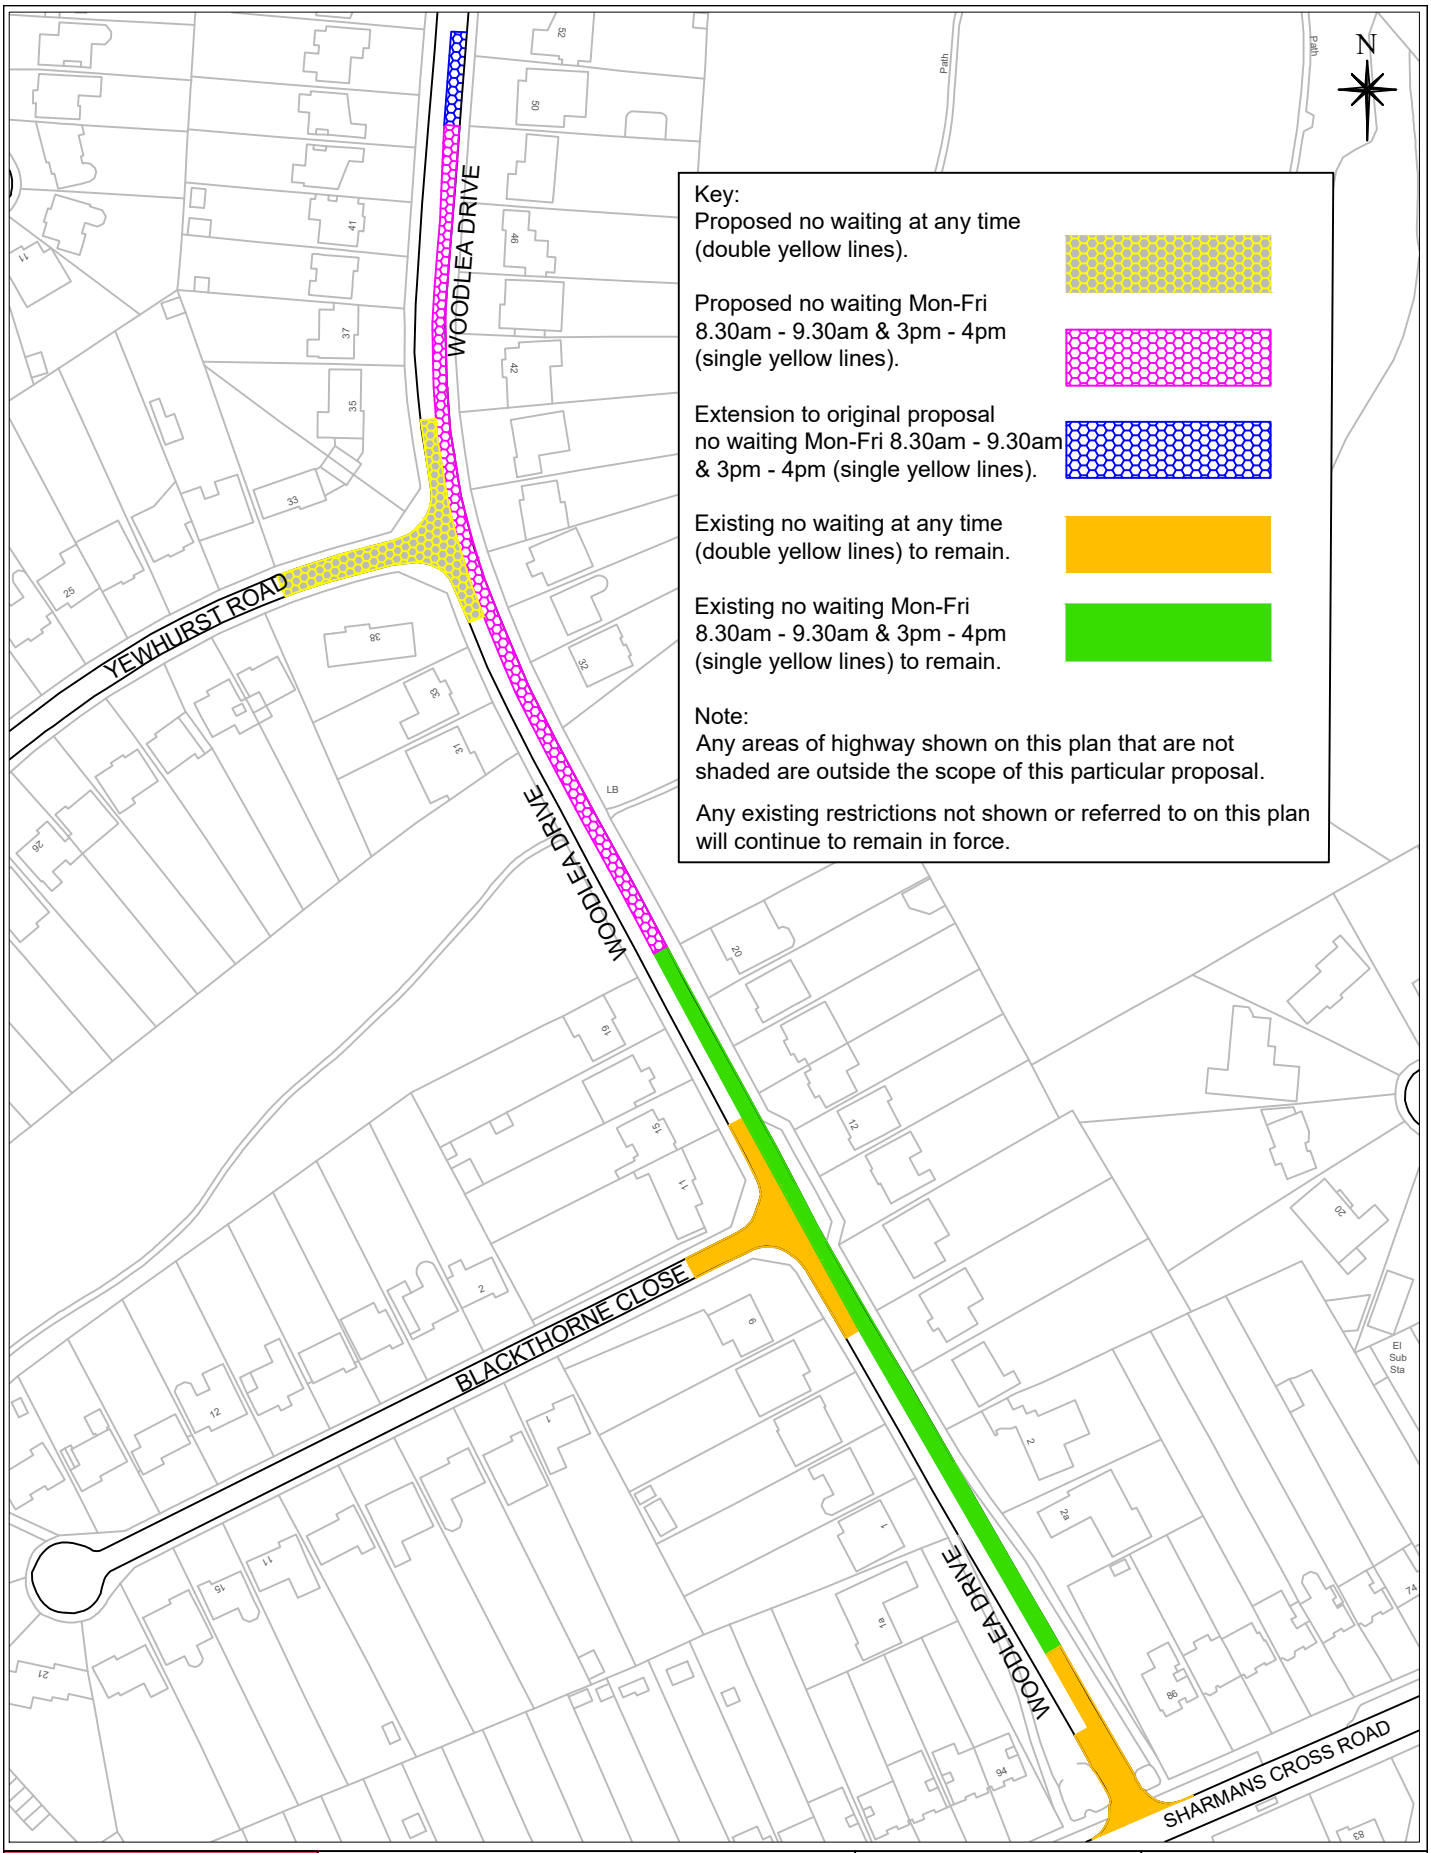

Solihull Metropolitan Borough Council

Notes.

Woodlea Drive and Yewhurst Road Proposed Waiting Restrictions. Amended restrictions

Plan No. 8656d	Drawn By: JW
Checked By: DK	Scale NTS
Date 15.10.2020	
DO NOT SCALE	OS Ref :

Solihull MBC Licence Nº 100023139
Contains Ordnance Survey data © Crown Copyright and database right 2020