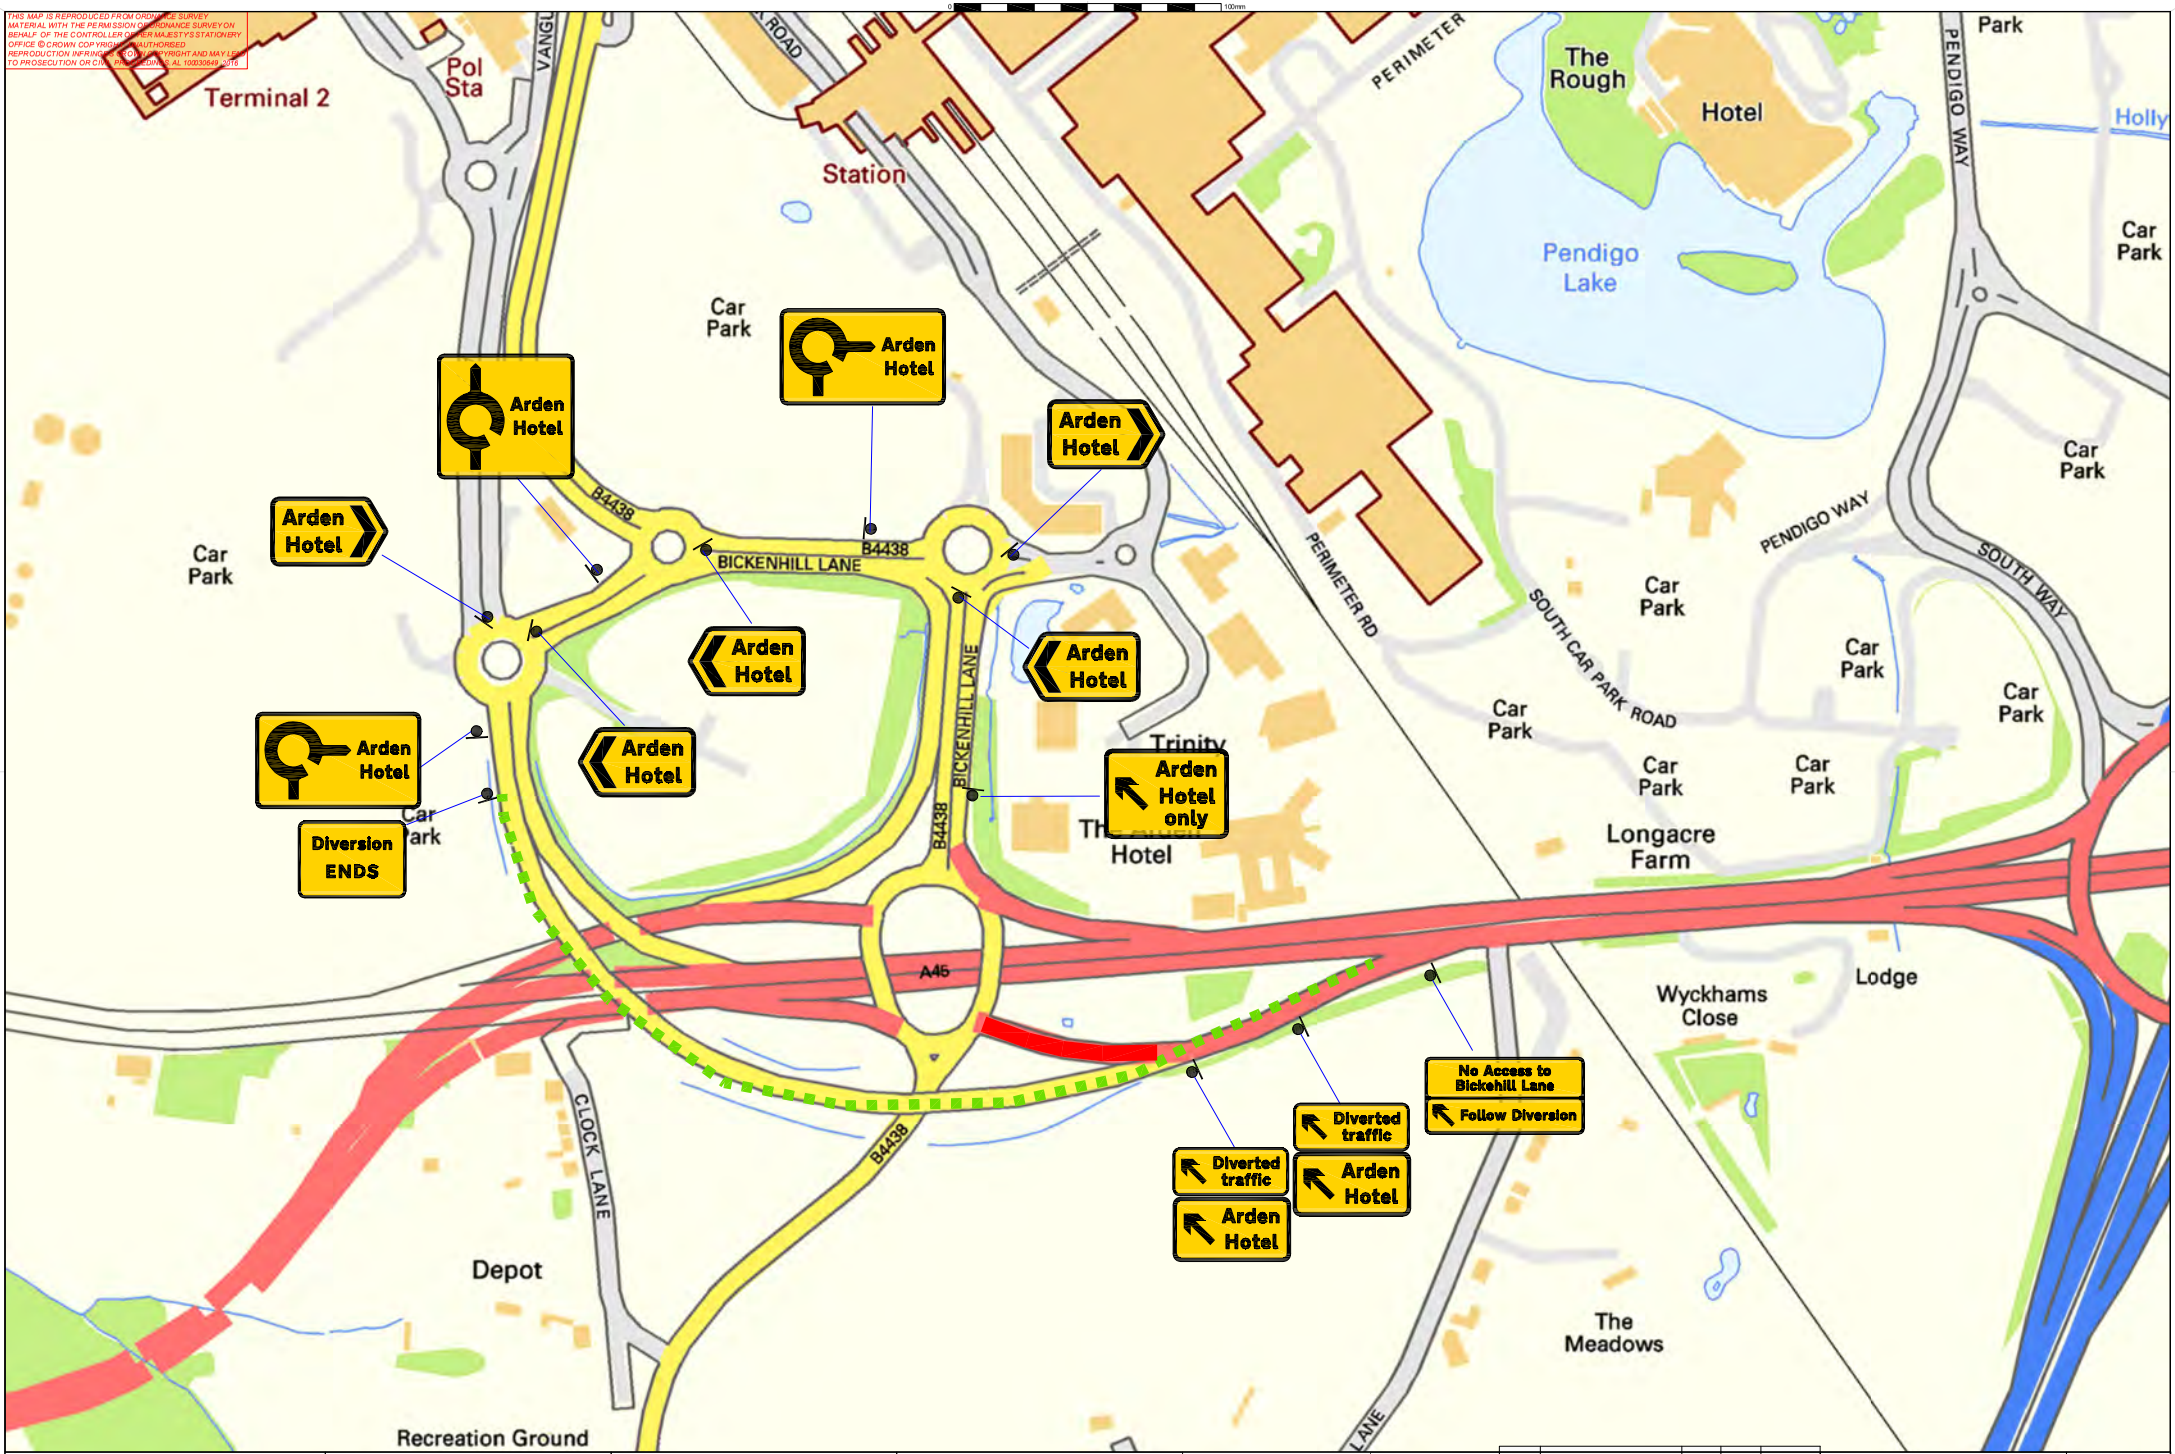

THIS MAP IS REPRODUCED FROM ORDNANCE SURVEY MATERIAL WITH THE PERMISSION OF ORDNANCE SURVEY ON BEHALF OF THE CONTROLLER OF HER MAJESTY'S STATIONERY OFFICE © CROWN COPYRIGHT. UNAUTHORISED REPRODUCTION INFRINGES CROWN COPYRIGHT AND MAY LEAD TO PROSECUTION OR CIVIL PROCEEDINGS. AL 100030649 2016

AGENT	HW Martin Traffic Management, Fordbridge Lane, Blackwell, Derbyshire, DE55 6JY, Tel: 01773 813213, Email: traffic@hwmartin.com, www.hwmartin.com	CLIENT	Skanska
SCHEME NAME	M42 JUNCTION 6	DRAWING TITLE	Clock Roundabout - A45 West bound full closure exit slip road - diversion route

DESIGN :	M.SLUDDS SNR	DRAWING STATUS	
CHECK:	B DONAGHUE	WORKING DRAWING	
APPD :	O HAYES	PRELIMINARY DRAWING	
DATE :	13/03/24	FOR ISSUE	
SUITABILITY :		AS-BUILT	
FOR INTERNAL REVIEW / COMMENT		SHEET: 1 OF 1	

REV	DETAILS	CHKD	APPD	DATE
STATUS	SUITABILITY	ORIG DRAWING SIZE : A1	DIMENSIONS :	
S3		SCALE :	COPYRIGHT© HWM	

DRAWING NUMBER: PROJECT	ORIGINATOR	VOLUME	HWM REF:
HE551485	SKAG	TTM	HWM(TM)C2464-0399
CLOCK_CL01	DR	WM	0128
LOCATION	TYPE	ROLE	NUMBER

COPYRIGHT© HWM

File ref - w:\rdp schemes\rdp schemes\m42 j6 rdp\design\m42 j6 c2464\399. hwm(tm)c2464-0399 - wb exit slip diversion route via airport way.dwg Plotted 13.03.2024 by Msludds