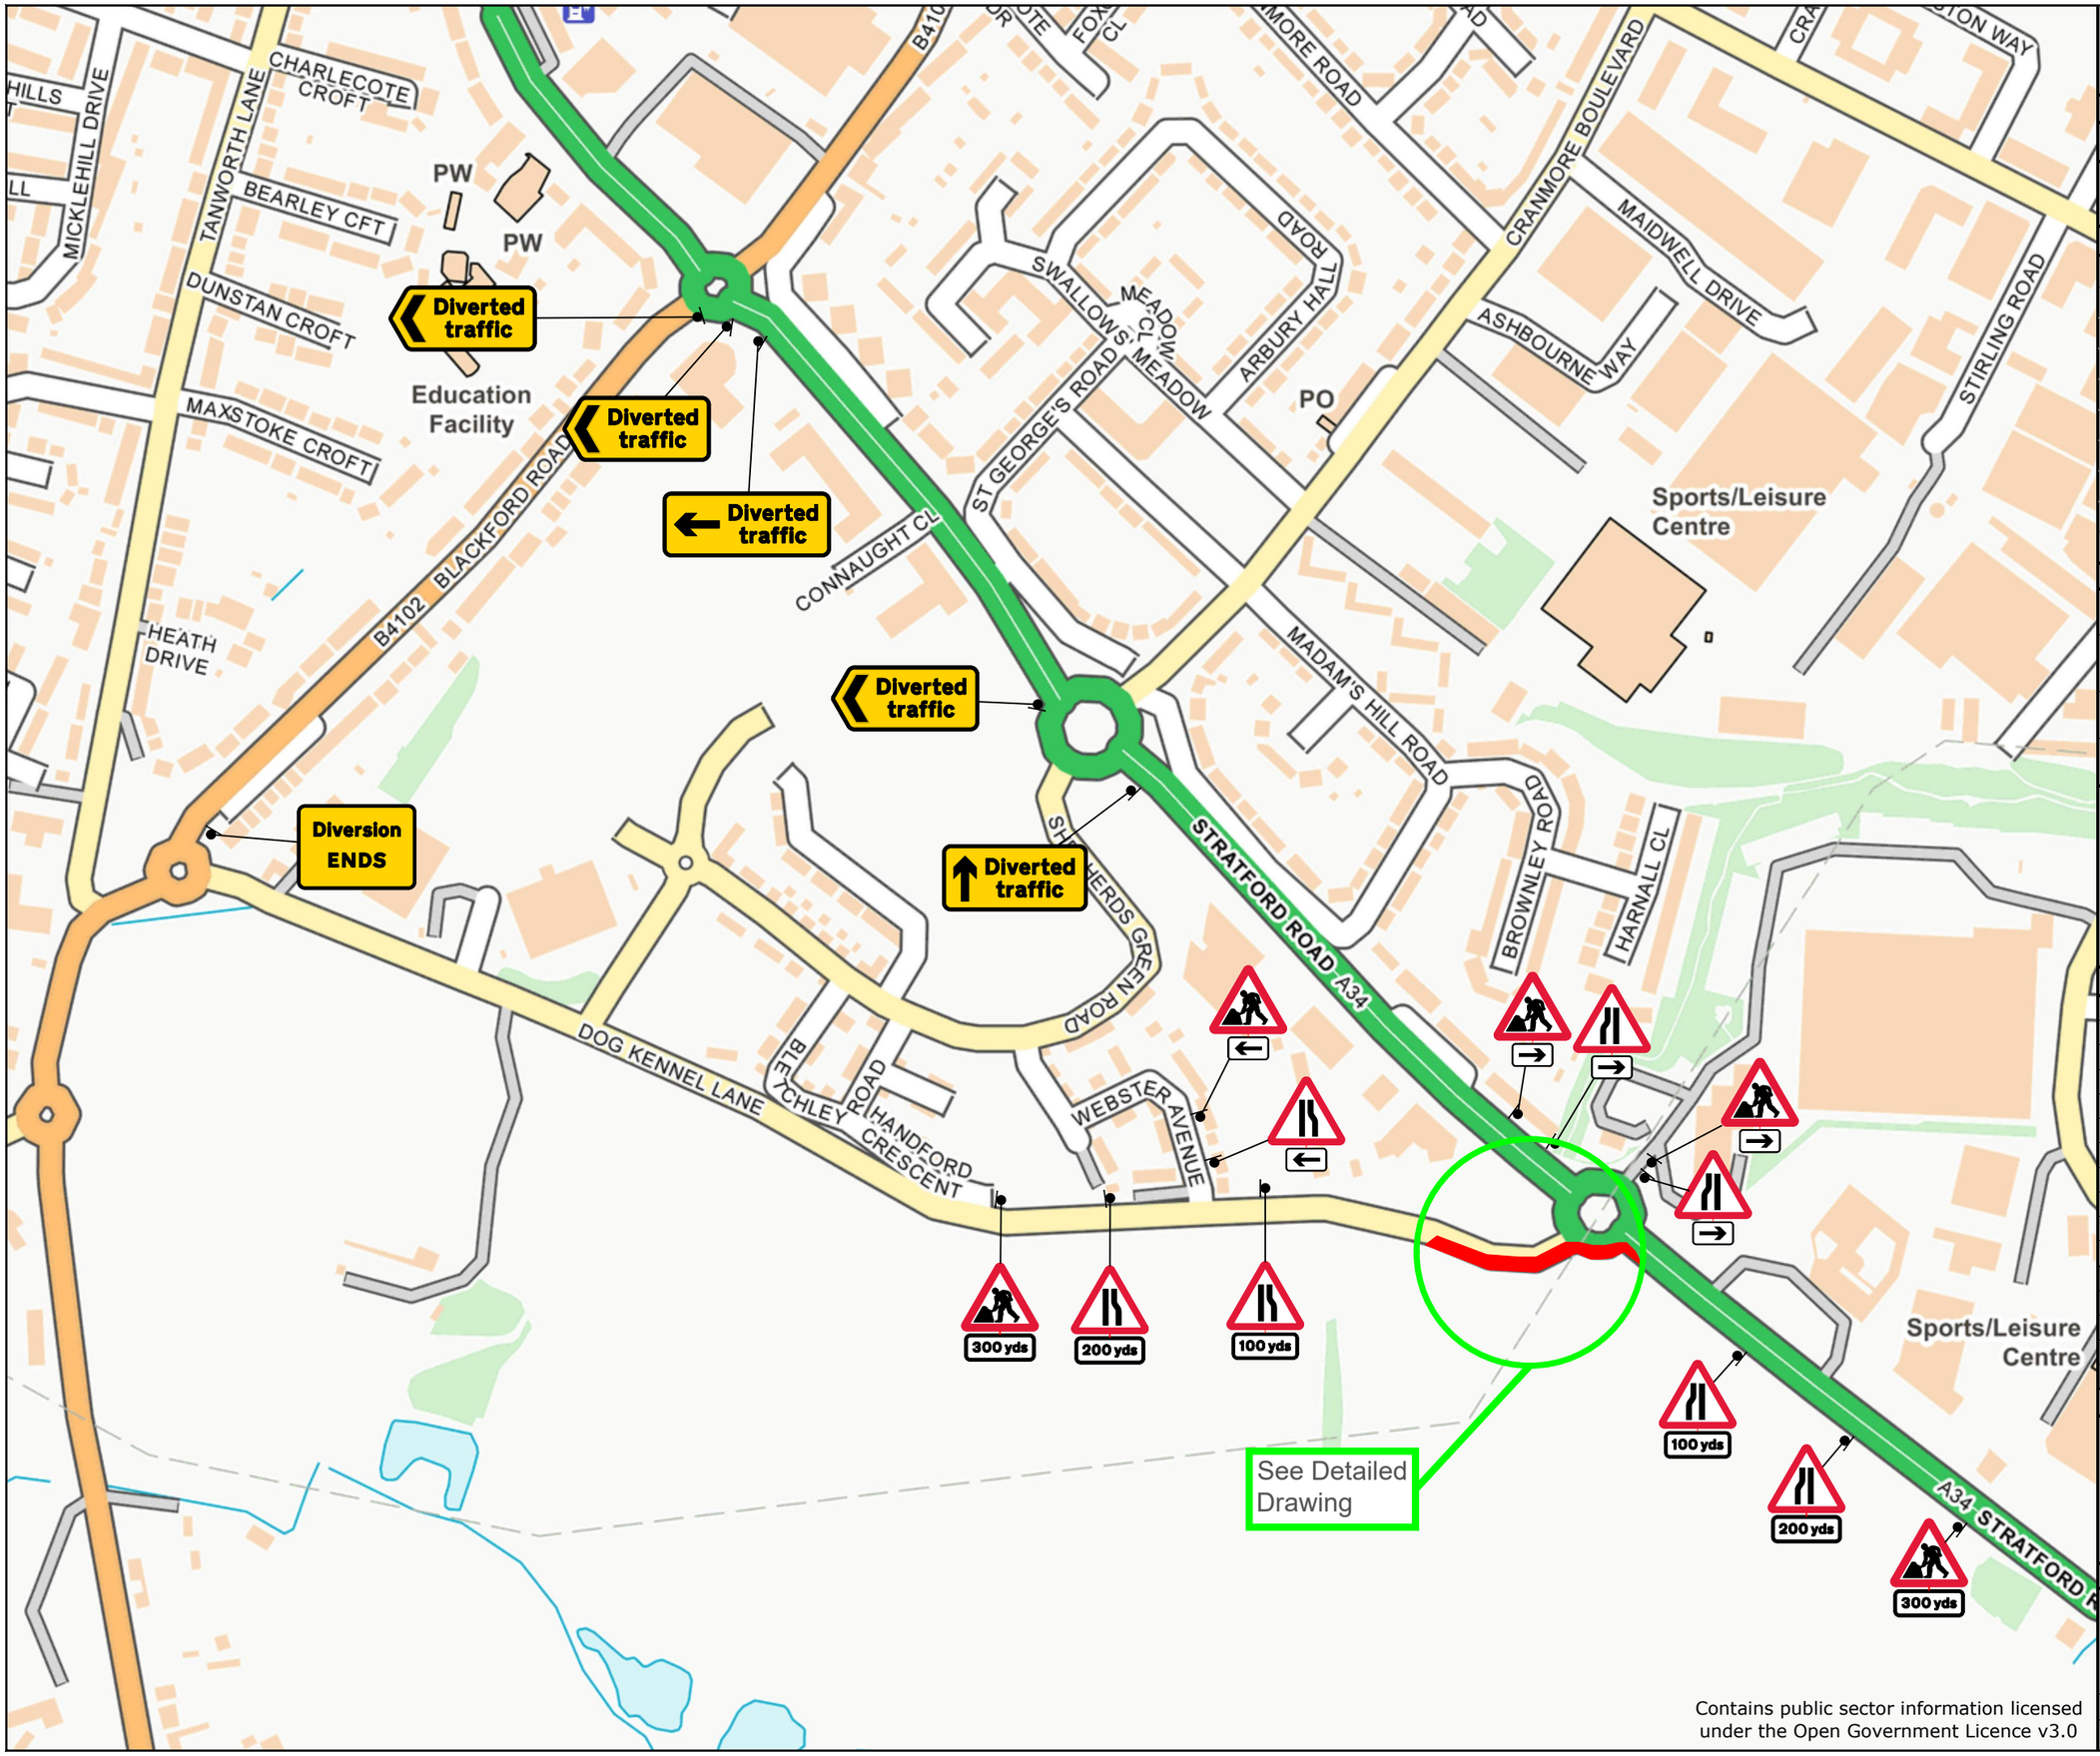

Contains public sector information licensed under the Open Government Licence v3.0

N

Chevron
Traffic Management

Drawing Notes

Cone lights spaced minimum 9m, cones to be 750 mm or 1m

All works to be carried out as per safety at streetworks and roadworks "A Code of Practice" October 2013. CPA conditions apply unless otherwise agreed.

Traffic Management Key

	Direction of Works
	Road Signs

Site Details

Traffic Management	Diversion & Approach
Speed of road (mph)	
Minimum sideways safety zone (S)	N/A
Minimum longways safety zone (L)	N/A

Additional Notes:

Drawing Office

DRAWING NUMBER	CF5172	
CONTRACT NUMBER	TM-O177004	
PHASE NUMBER	3 of 3	
PAGE NUMBER	3 of 4	
SURVEYED BY / DATE	N/A	N/A
DRAWN BY / DATE	CF	13/05/25
CHECKED BY / DATE	CF	13/05/25
APPROVED BY / DATE	CH	13/05/25
CLIENT REF	N/A	
SCALE @ A3	NTS	

REV		BY	DATE
A	FIRST ISSUE FOR APPROVAL	CF	13/05/25

Client

TERRAIN SURVEYS

Site Address

Stratford Road,
Shirley,
Solihull,
B90 4EB

Co-ordinates, Latitude - Longitude

52.390628696, -1.8081019064

Qty: 1 Ref: 13.9 Schedule 13-9 : Temporary Information	ROAD AHEAD CLOSED
Qty: 1 Ref: 2702 Start of temporary diversion route	Diversion
Qty: 1 Ref: 2702 Start of temporary diversion route	Diversion
Qty: 1 Ref: 2702 End of temporary diversion route	Diversion ENDS
Qty: 1 Ref: 2703 Direction of temporary diversion route from junction ahead	Diverted traffic
Qty: 1 Ref: 2703 Direction of temporary diversion route from junction ahead	Diverted traffic
Qty: 4 Ref: 2704 Direction of temporary diversion route	Diverted traffic
Qty: 4 Ref: 517 Road narrows on one side only ahead - right	
Qty: 4 Ref: 517 Road narrows on one side only ahead - left	
Qty: 2 Ref: 572 Distance ahead to hazard	300 yds
Qty: 2 Ref: 572 Distance ahead to hazard	200 yds
Qty: 2 Ref: 572 Distance ahead to hazard	100 yds
Qty: 4 Ref: 573 Direction to hazard left	
Qty: 4 Ref: 573 Direction to hazard right	
Qty: 1 Ref: 610 Keep left	
Qty: 3 Ref: 610 Keep right	
Qty: 1 Ref: 612 No right turn	
Qty: 4 Ref: 616 No entry	
Qty: 2 Ref: 645 End panel	End
Qty: 4 Ref: 652 One way traffic	
Qty: 10 Ref: 7001 Road works ahead	
Qty: 2 Ref: 7010-FP-13-9 Nature of temporary hazard ahead - Road Closed	ROAD CLOSED
Qty: 2 Ref: 7010-FP-13-9 Nature of temporary hazard ahead - Road Ahead Closed	ROAD AHEAD CLOSED
Qty: 1 Ref: 7105 Lane closure barrier	

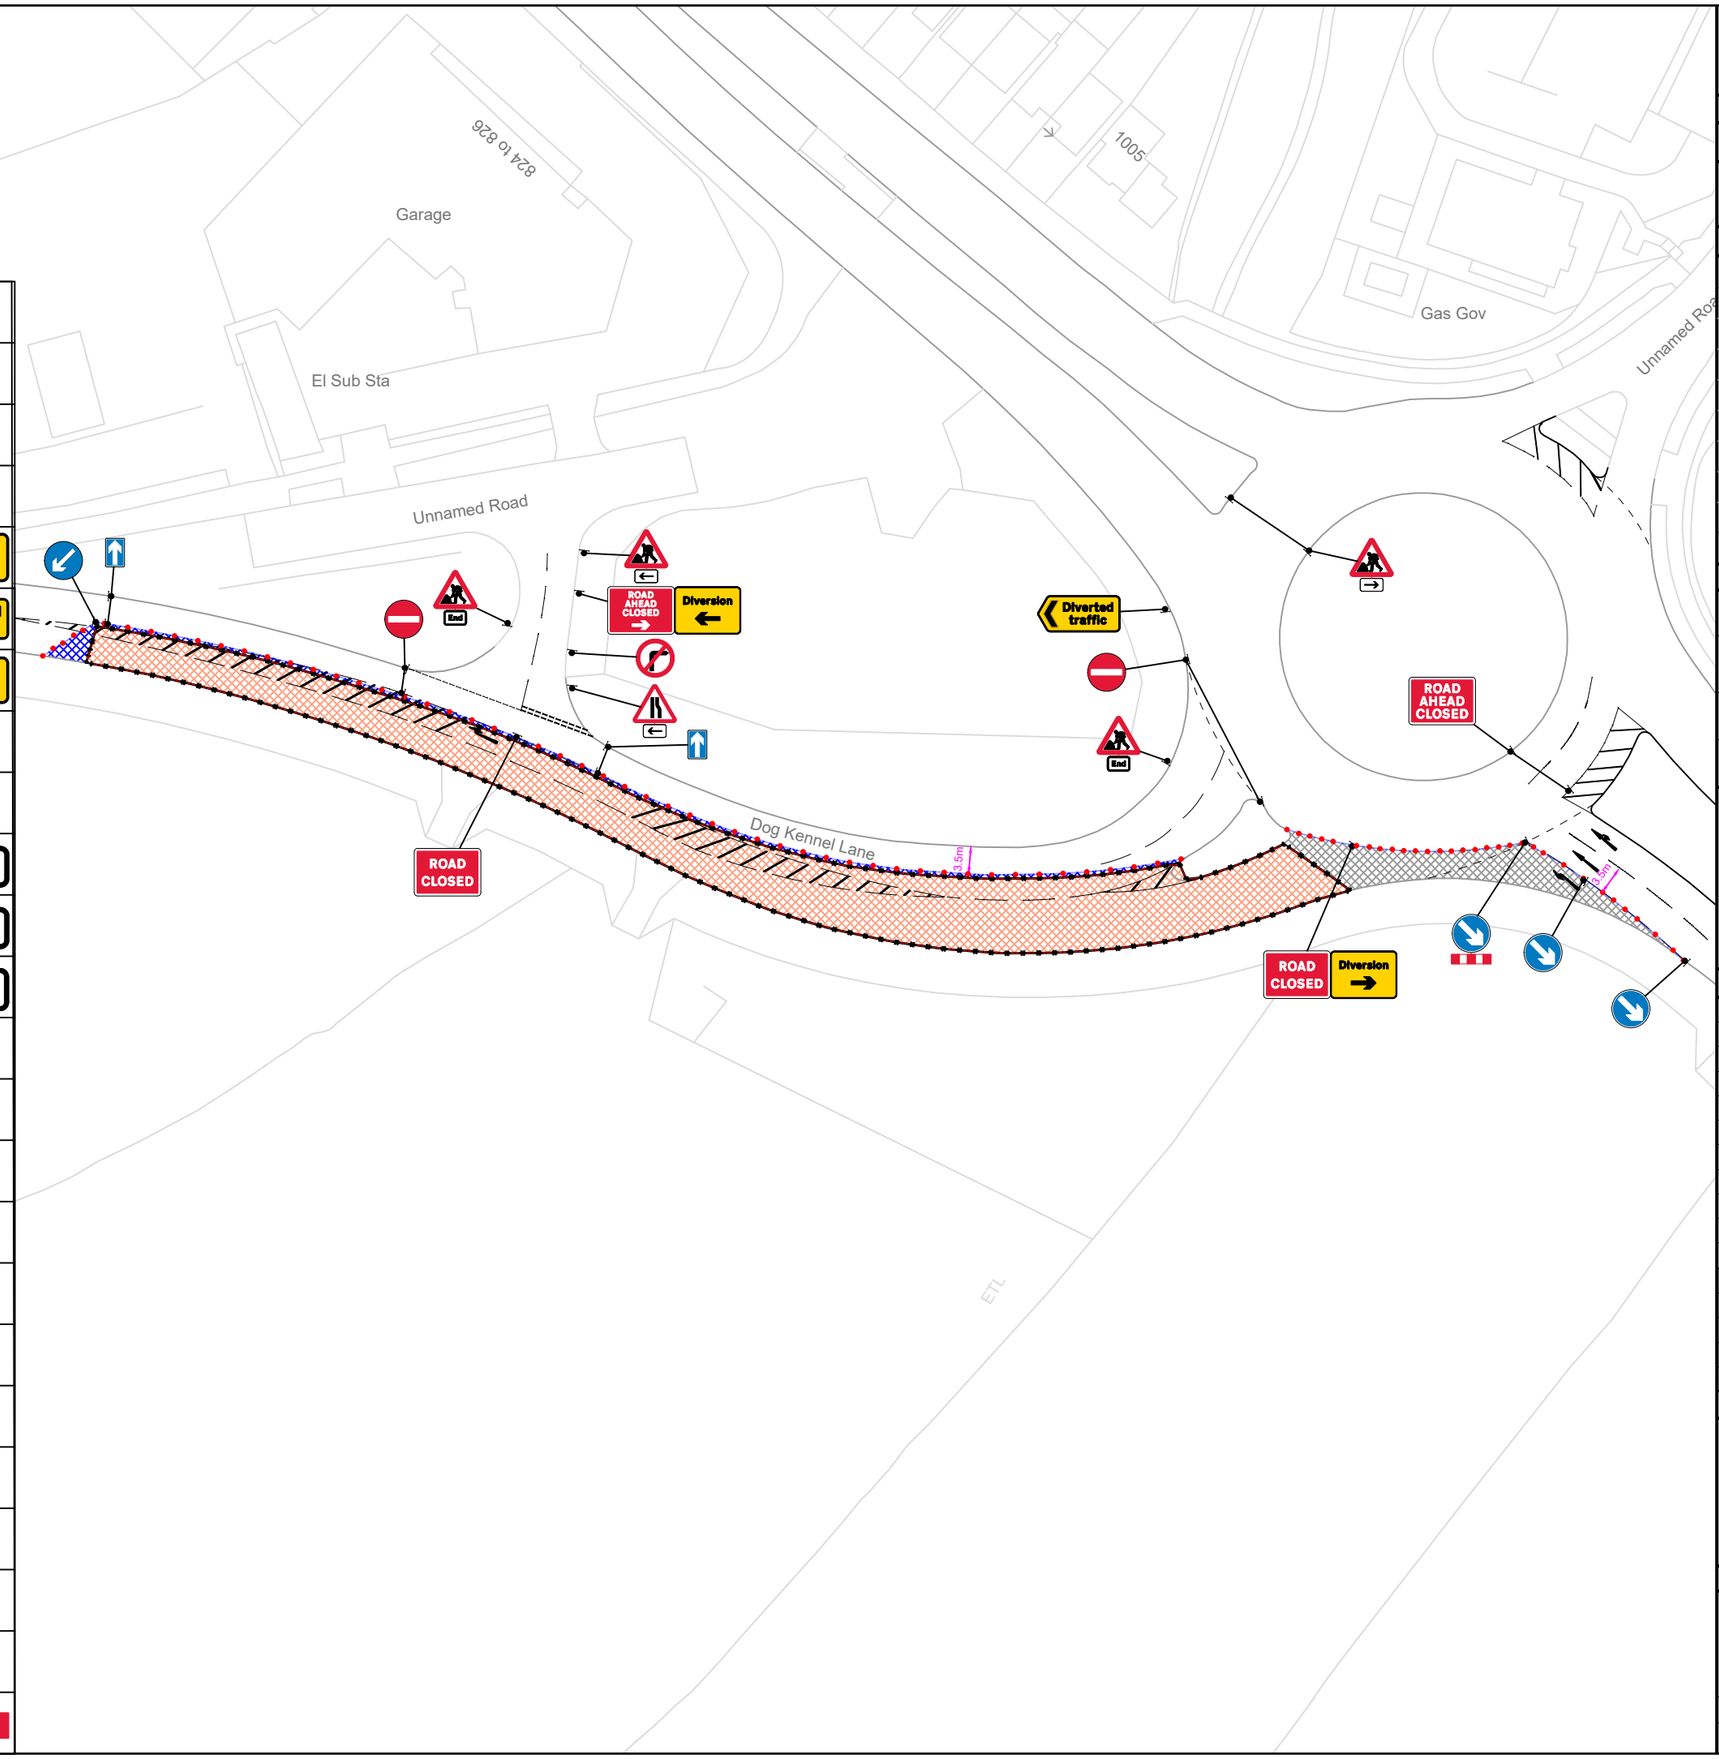

N

Chevron Traffic Management

Drawing Notes

Cone lights spaced minimum 9m, cones to be 750 mm or 1m

All works to be carried out as per safety at streetworks and roadworks "A Code of Practice" October 2013. CPA conditions apply unless otherwise agreed.

Traffic Management Key

	Area of Works
	Safety Zones
	Road Signs
	Road Cones
	Pedestrian Barrier
	Closure Area

Site Details

Traffic Management	Detailed Drawing
Speed of road (mph)	40
Minimum sideways safety zone (S)	0.5m
Minimum longways safety zone (L)	15m

Additional Notes:

Drawing Office

DRAWING NUMBER	CF5173	
CONTRACT NUMBER	TM-O177004	
PHASE NUMBER	3 of 3	
PAGE NUMBER	4 of 4	
SURVEYED BY / DATE	N/A	N/A
DRAWN BY / DATE	CF	13/05/25
CHECKED BY / DATE	CF	13/05/25
APPROVED BY / DATE	CH	13/05/25
CLIENT REF	N/A	
SCALE @ A3	NTS	

REV		BY	DATE
A	FIRST ISSUE FOR APPROVAL	CF	13/05/25

Client

TERRAIN SURVEYS

Site Address

Stratford Road,
Shirley,
Solihull,
B90 4EB

Co-ordinates, Latitude - Longitude

52.390628696, -1.8081019064