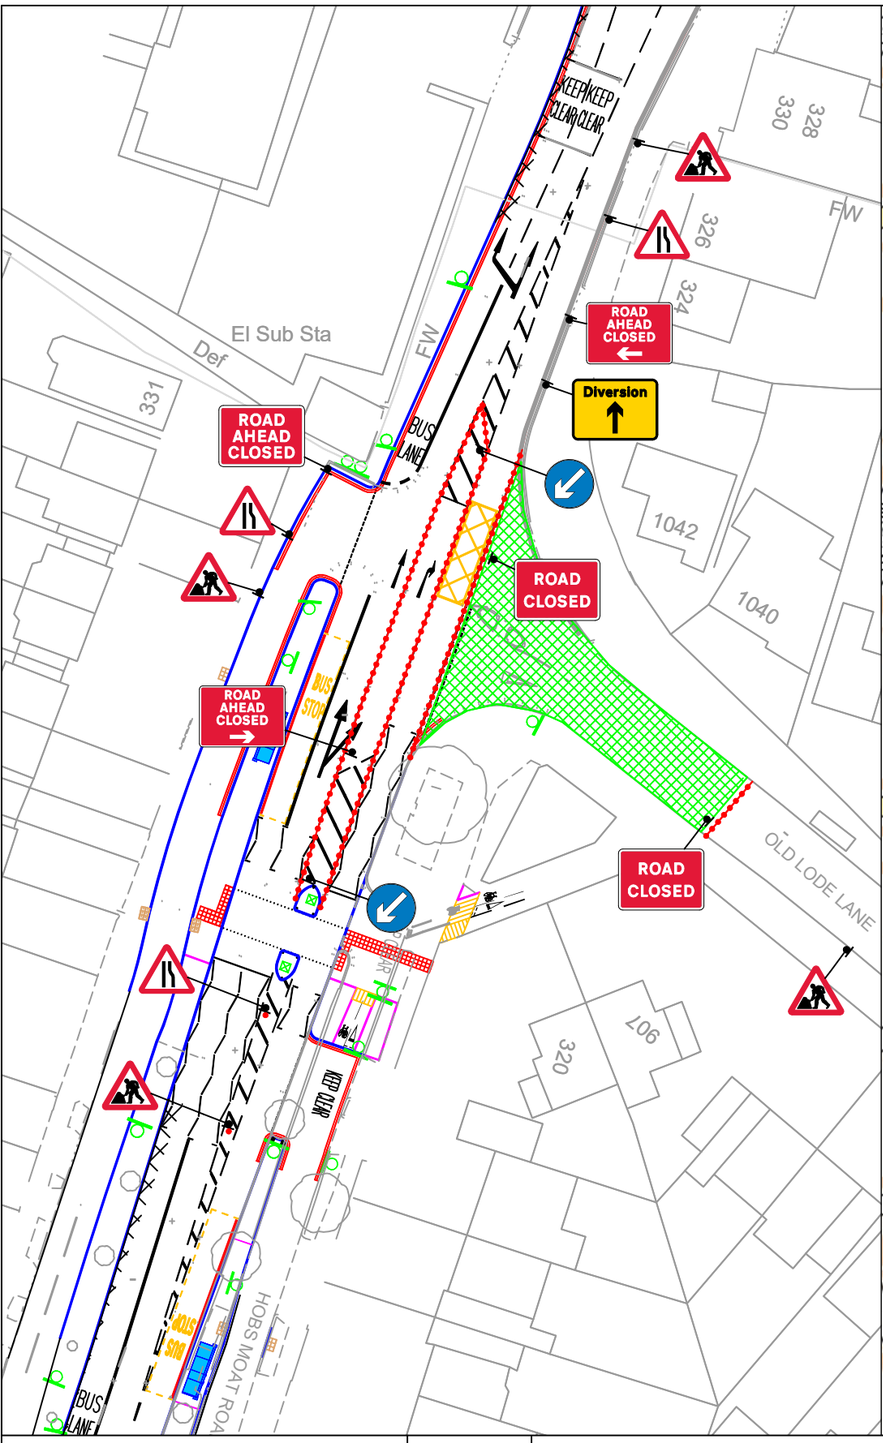

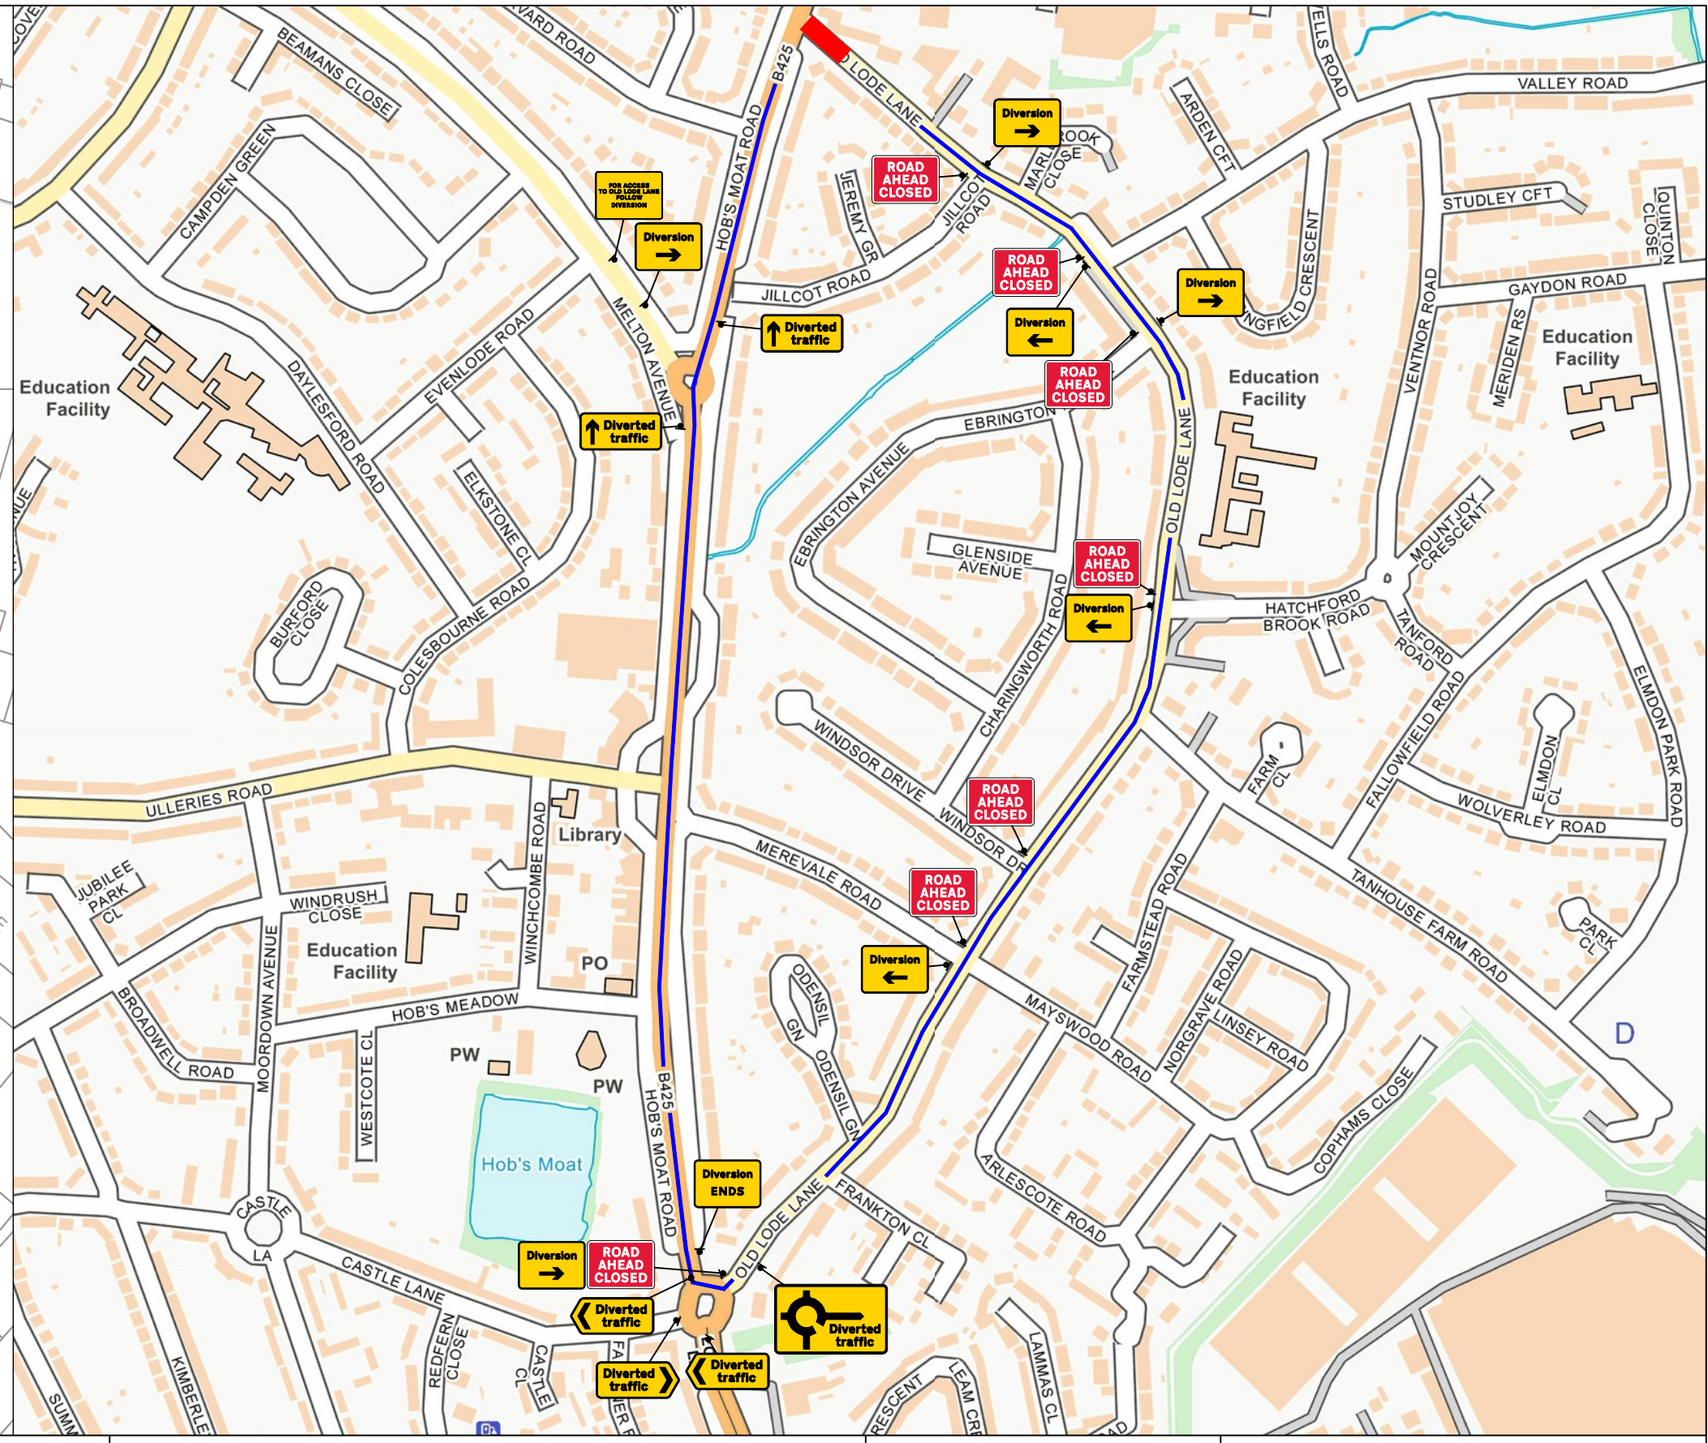

ROADWAY TRAFFIC MANAGEMENT

Roadway UK Traffic Management Ltd

A19 Business Park
Selby

YO19 6QR

E-mail: info@Roadwayuk.com

www.roadwayuk.com

Customer	Taylor Woodrow
Contract	Sprint Scheme
Location	Old Lode Lane, Birmingham
Date	31-07-2025
Version/Amendment No.	1

Notes

Key

- Traffic Cones
- Pedestrian Barrier
- Traffic Signal
- Pedestrian Traffic Signal
- Work Area
- Pedestrian Diversion Route
- RAMP Kerb Ramp

Crown Copyright. All rights reserved.

Drawing No:
Phase 6- Cycle Crossing Old Lode Lane (CE126)

Unauthorised reproduction infringes Crown Copyright and may lead to prosecution or civil proceedings.

Scale:	Drawn by: SB	Approved by: MB
NTS		