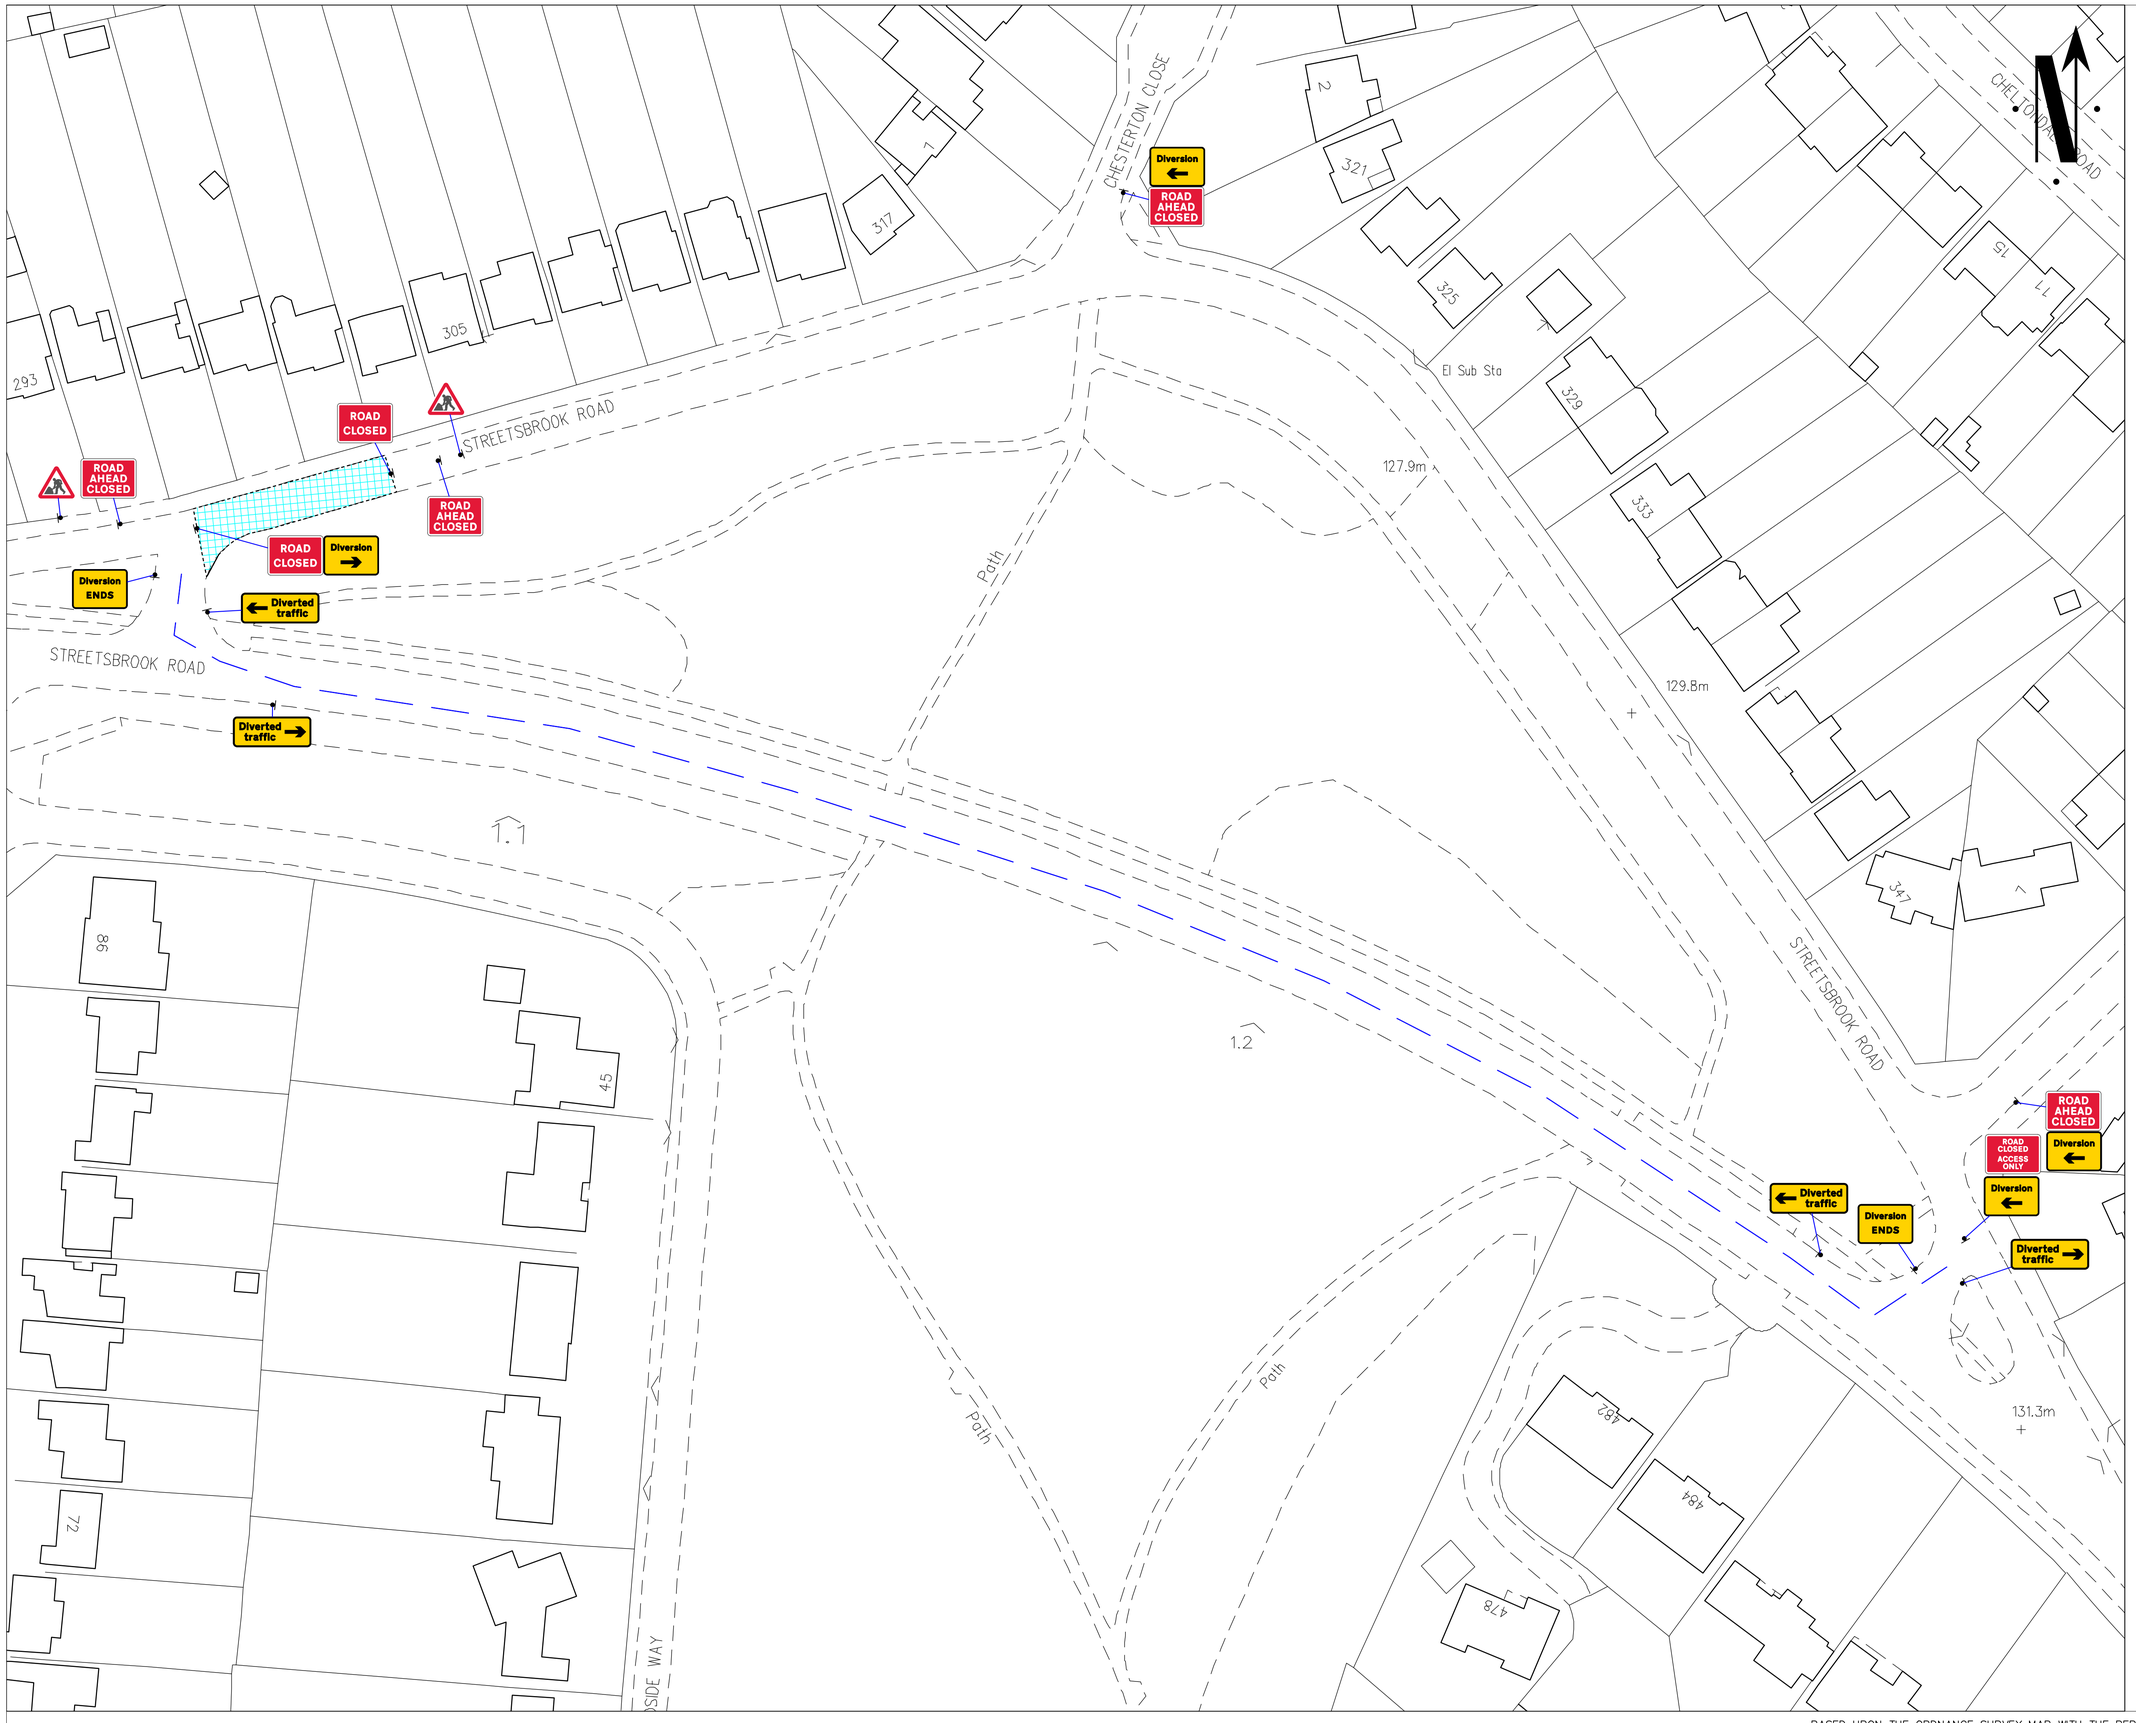

Go Traffic Management

This drawing has been produced for a specific client & project identified below and is not intended for use by any other person or for any other purpose. © Go Traffic Management

Risks

1. Design completed from information provided + google maps desktop risk assessment
2. Cone lamps must be used on all road with A speed limit of 40mph or more.

Notes

1. All signs as per Chapter 8. Distances between cones to be 9m maximum unless otherwise noted.
2. Distances between signs NOT to scale for purpose of clarity.
3. All sign placement subject to available safe working space.
4. The purpose of the Traffic Management Plan is for it to be used only as a guide and all traffic management equipment should be put out according to the 'Safety at Street Works and Road Works – Code of Practice', i.e. Red Book & the 'Traffic Signs Manual Chapter 8', i.e. Yellow Book.
5. Signs must be placed in accordance with TSM and the scheme RAMS pack.
6. Site conditions may have changed since the design of the drawing any changes which subsequently affect the design need to be reported by the Traffic Management Operative & any changes implemented must comply with Chapter 8.

DETAIL B

1. Single/Dual carriageway 40mph or less - 450mm traffic cones, spacing 1.5m.
Single carriageway national speed limit - 450mm traffic cones, spacing 1.5m.
Dual carriageway national speed limit - 750mm traffic cones, spacing 1.5m.
relaxation 3m

TYPES
Flashing sidelines, warning lights to BS EN 12352:2006 should
be provided in accordance with Table A1.3 (Appendix 1).
2) 40" tapers have 1.2m spacing, no relaxation.
3) Where there is a need to close adjacent sidelines, no
cones will be required for both standard and relaxation works
for lead tapers and the factor part of lane changes.

Key

- Sign position and aspect of vision
- Cones
- Working space
- OS Work area
- Diversion Route 1
- Diversion Route 2

WRITTEN DIVERSION ROUTE:
STREETSBROOK RD

DIVERSION ENDS

0m REMAINING CARRIAGEWAY WIDTH REMAINS. VULNERABLE ROAD USERS MUST FOLLOW DIVERSION

Traffic Management must comply with The Safety at Street Works and Road Works Code of Practice

ROAD SPEED

30

SPECIAL SIGNAGE

DO NOT SCALE FROM THIS DRAWING.		ROAD CLOSURE
A	21/03/25	AS DRAWN
REV.	DATE	DESCRIPTION

GTM
Go Traffic Management
Head Office: Go Traffic Management, Chaddock Lane, Worsley, Manchester, M28 1XW
Tel: 0161 351 5370
www.gtm.co.uk
CERTIFIED ISO 9001 : ISO 14001 OHSAS 18001

TRAFFIC MANAGEMENT PLAN

Client: SEVERN TRENT Customer Solutions Plus
Waste Infra Network Services

Drawing Number: 1340018

Drawing Title:
299 Streetsbrook Road B91 1RS

	Design:	Technical Officer:	REV:
Name:	Riyas Babu	Josh McNamara	A
Signature:			
Date:	21/03/25	21/03/25	

BASED UPON THE ORDNANCE SURVEY MAP WITH THE PERMISSION OF THE CONTROLLER OF H.M STATIONERY OFFICE.