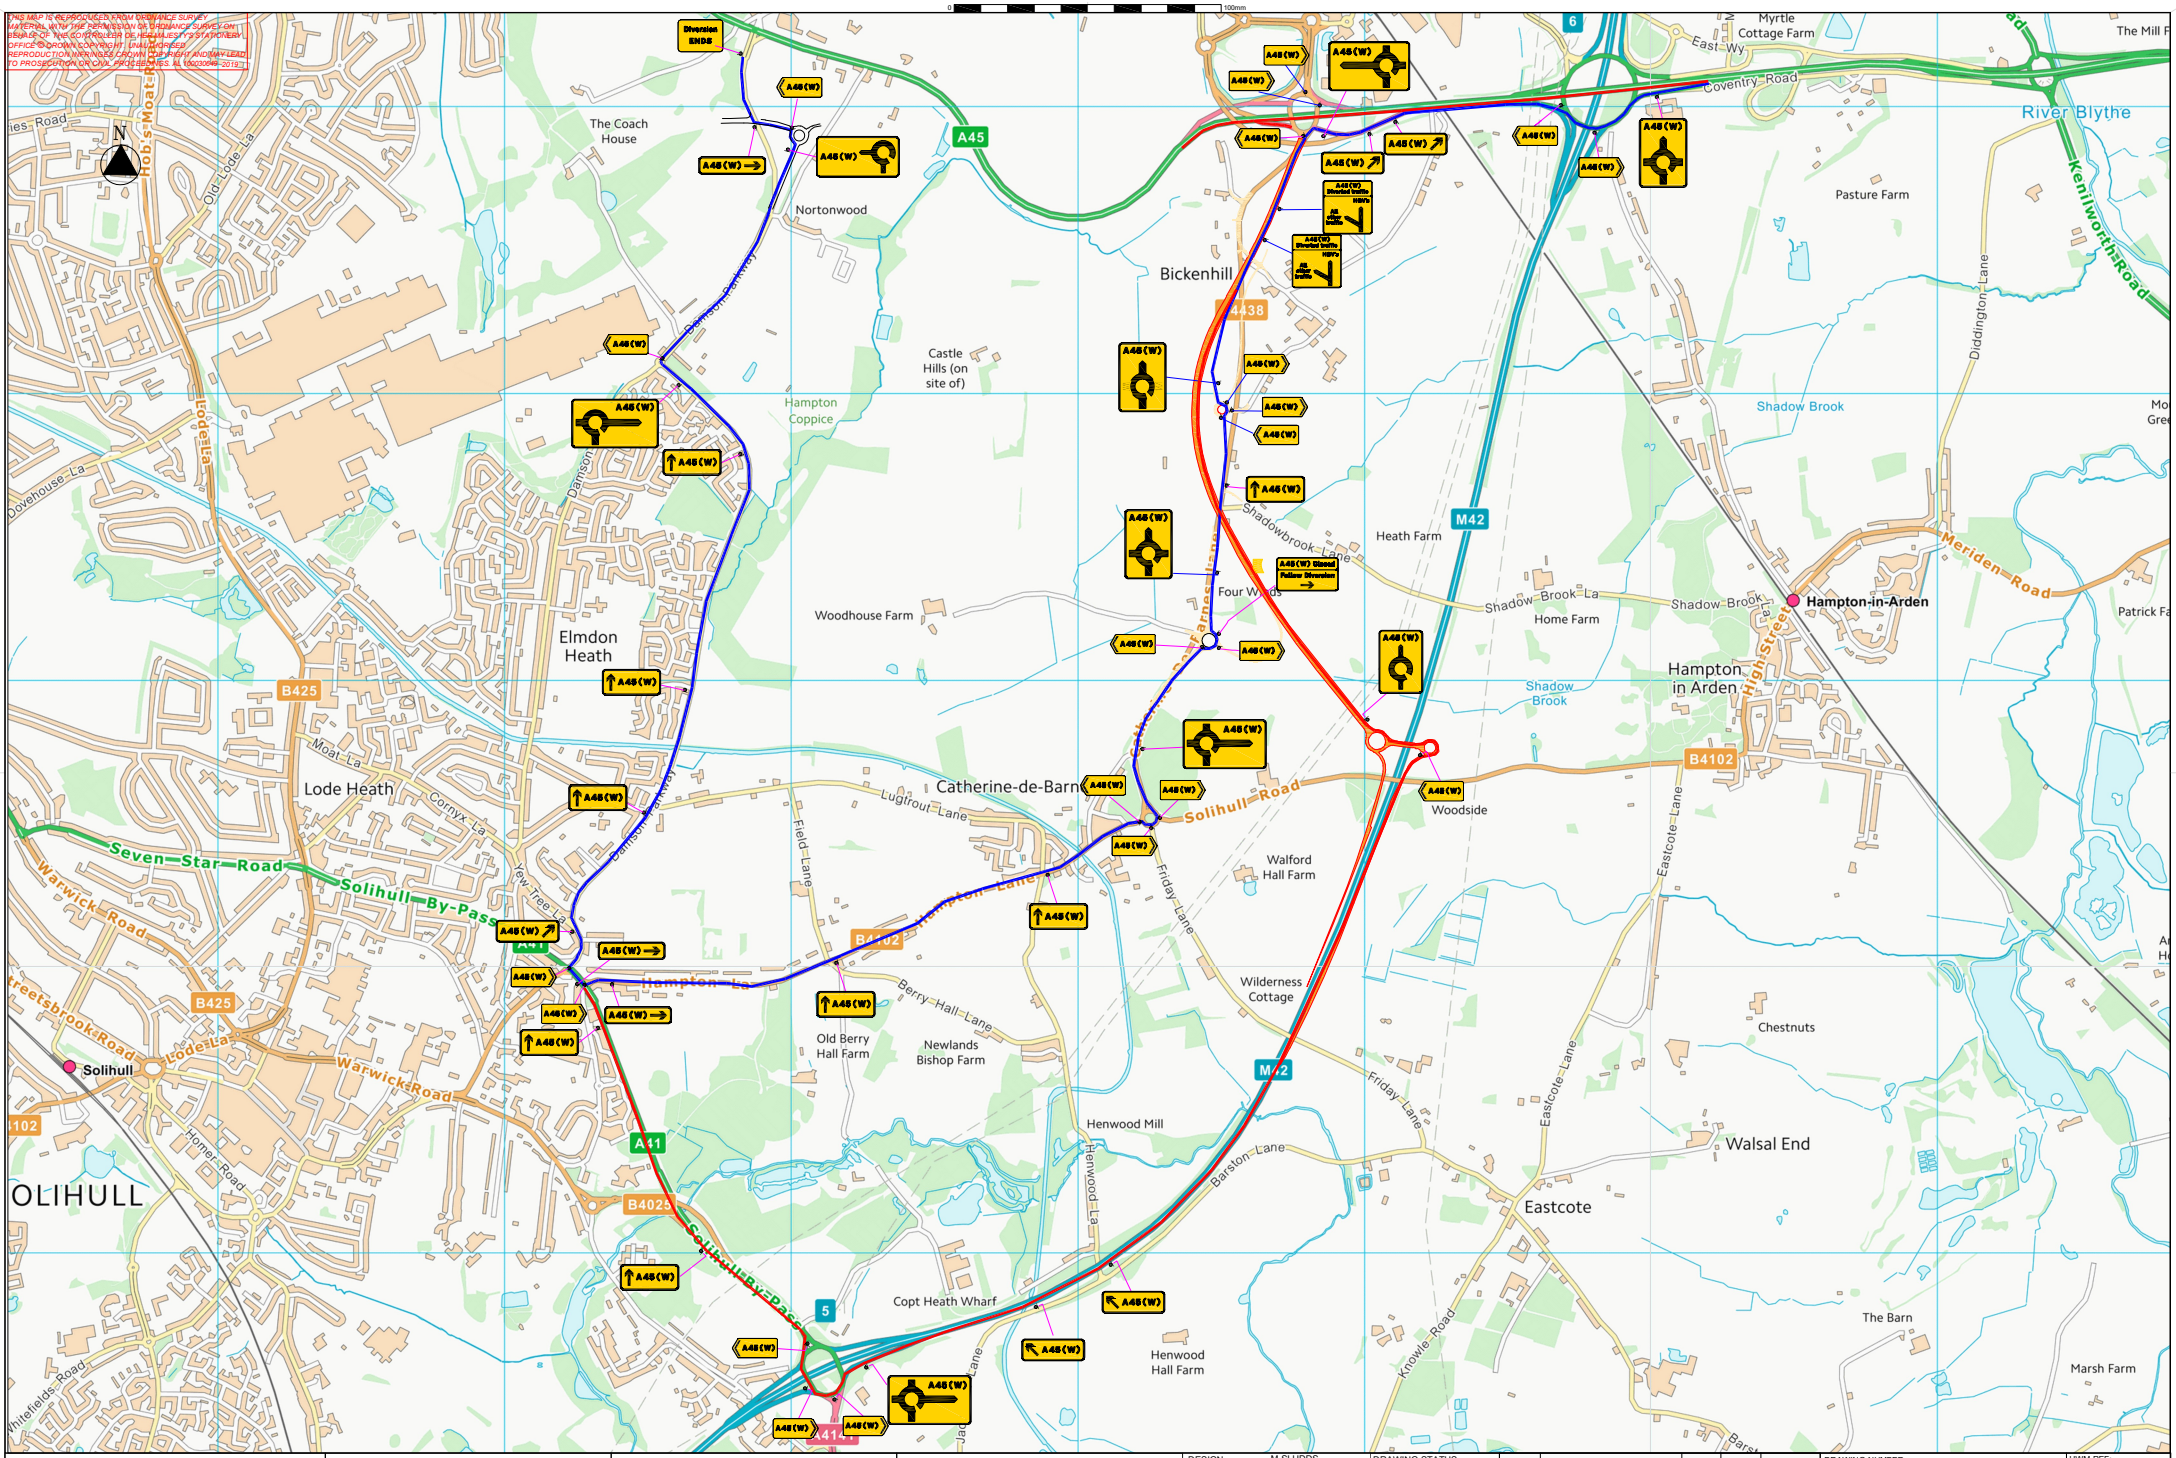

AGENT	CLIENT	SCHEME NAME	DRAWING TITLE									
MARTIN HW Martin Traffic Management Fordbridge Lane Blackwell Derbyshire DE55 5JY Tel: 01773 813213 Email: traffic@hwmartin.com www.hwmartin.com	SKANSKA	M42 JUNCTION 6	Full closure of A45 WB at Clock Interchange - diversion route	DESIGN : M.SLUDDS CHECK: B DONAGHUE APPD : O HAYES DATE : 19/12/24 SUITABILITY : FOR INTERNAL REVIEW / COMMENT	DRAWING STATUS WORKING DRAWING PRELIMINARY DRAWING FOR ISSUE AS-BUILT SHEET: 1 OF 1	REV A	DETAILS Diversion route extended	CHKD MS	APPD 30/10/25	DATE	DRAWING NUMBER: PROJECT - ORIGINATOR - VOLUME HE551485 - SKAG - TTM A45ML_A45W - DR - WM - 00188 LOCATION - TYPE - ROLE - NUMBER	HWM REF: HWM(TM)C2464-0460
						STATUS S3	SUITABILITY	ORIG DRAWING SIZE : A1 SCALE :	DIMENSIONS : COPYRIGHT © HWM			

File ref - w:\rdp schemes\rdp schemes\m42 j6 rdp\design\m42 j6 c2464\460.hwm(tm)c2464-0460 full closure of a45 wb at clock interchange - diversion route.dwg Plotted 30.10.2025 by Msludds