Appendix B

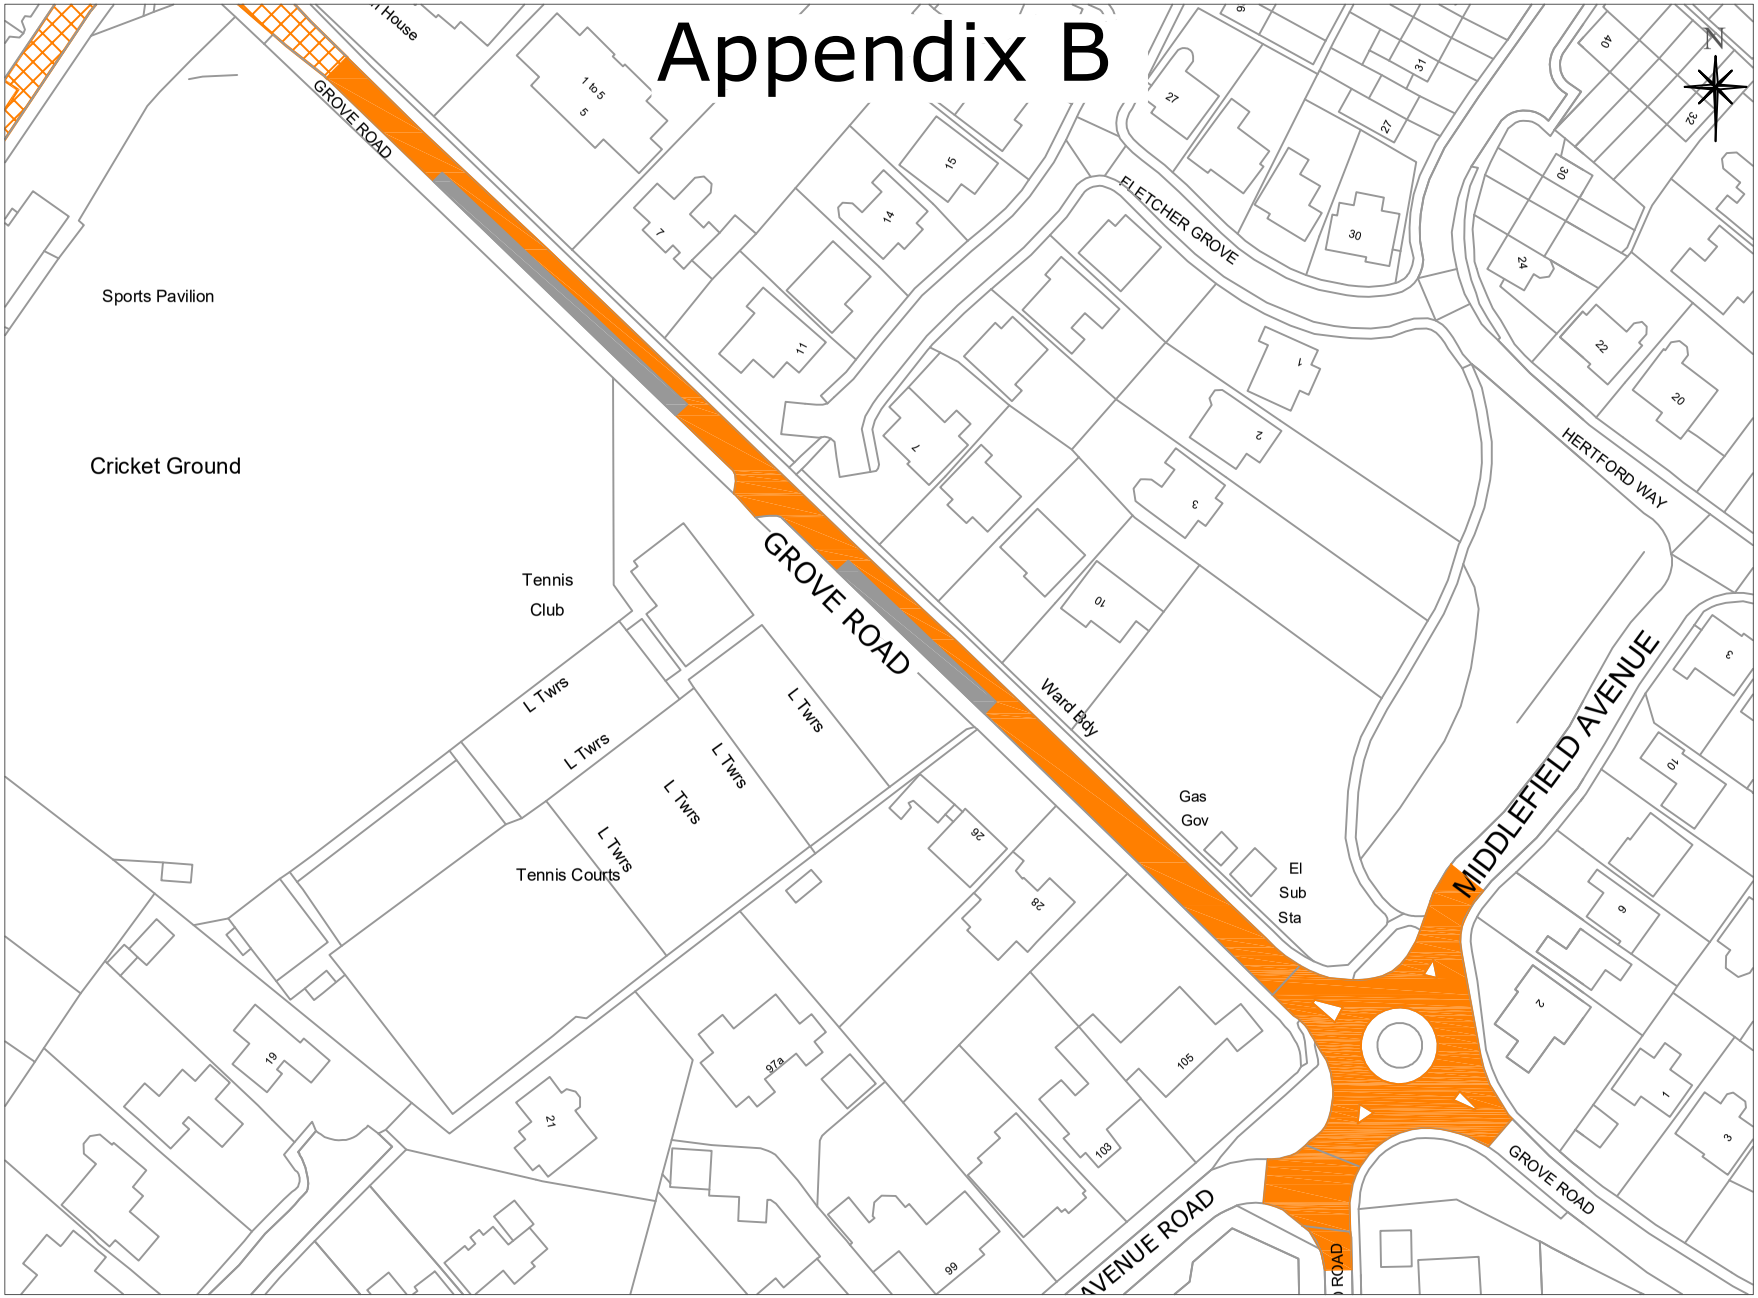

Key

- Existing 'No Waiting at any Time' restriction (double yellow line)
- Revised scheme: 'No Waiting at any Time' restriction (double yellow lines)
- Will remain unrestricted

Solihull MBC Licence Nº 100023139
Contains Ordnance Survey data © Crown
Copyright and database right 2026

Notes.

Grove Road and Middlefield roundabout, Knowle and Dorridge & Hockley Heath wards
Revised scheme: 'No Waiting at any Time' restriction (double yellow lines)

	Drawn By: JW	Checked By: PT	DO NOT SCALE
Plan No. 9633-app B	Scale NTS	Date: 27.02.26	OS Ref :

Solihull METROPOLITAN BOROUGH COUNCIL
URBS IN RURE
ECONOMY & INFRASTRUCTURE DIRECTORATE
HIGHWAY SERVICES
COUNCIL HOUSE
SOLIHULL, WEST MIDLANDS, B91 3QB
TEL: 0121 704 6000