c:\users\rsearston\onedrive - the martin group\desktop\old desktop\desktop\work from home\a45 adam b.dwg

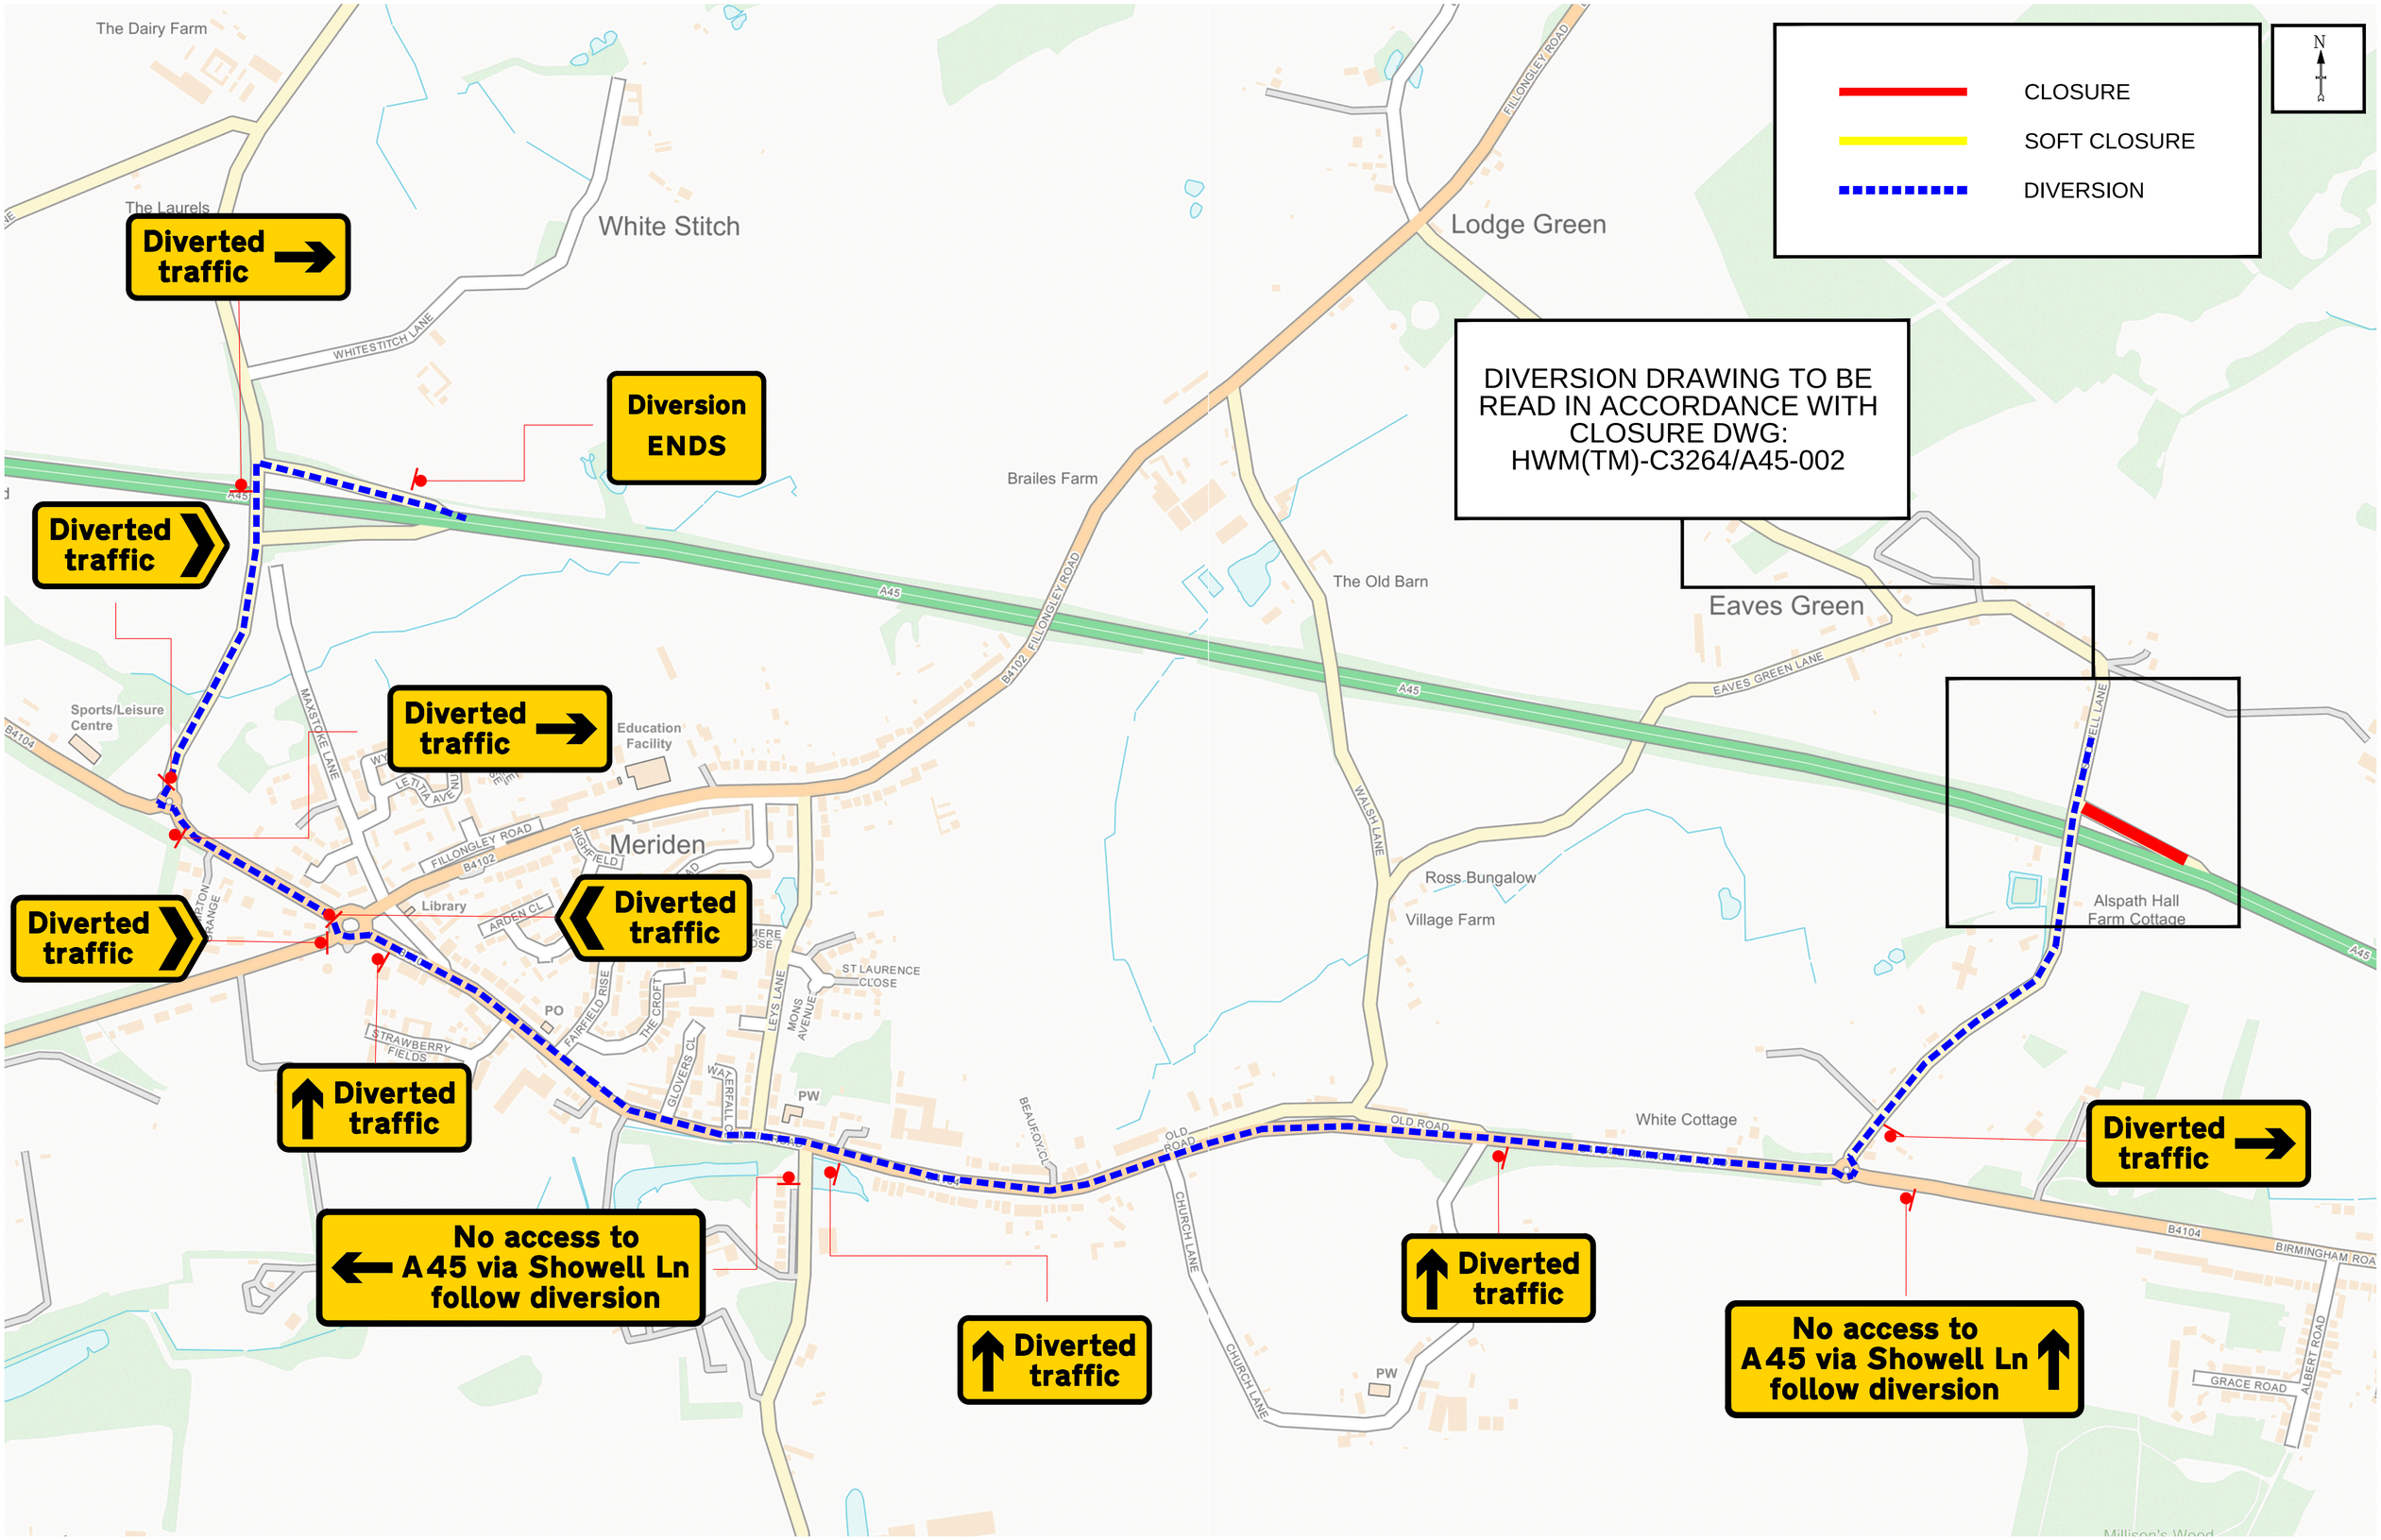

HW Martin Traffic Management
Fordbridge Lane
Blackwell
Derbyshire
DE55 5JY
Tel: 01773 813213
Email: traffic@hwmartin.com

www.hwmartin.com

Client: national highways

Contractor: Forkers Civil & Ground Engineering

Project Title: A45 Lane Closures

Drawing Title: Diversion route for closure of entry slip from Showell Lane

Rev No	Details	Date

Drawn by: R.Searston	Date: 29/01/2026
Checked by: A.Bond	Date: 29/01/2026
Approved by: Client/Contractor	Date: T.B.C

©2018 HW Martin (Traffic Management) Ltd.
This drawing may not be copied, modified or used for any other purpose other than that for which it is intended without the written permission of HW Martin (Traffic Management) Ltd.

Drawing No: HWM(TM)-C3264/A45-003

Status: ■ For Comment ☐ For Issue ☐ As Built

Sheet No: 1 of 1 HE Pin:

Original size: A3 Scale: N/T/S