Consideration	Item A452-Phase-3-TM-DGA
Traffic Management	A452 Northbound contraflow system
Work Area	Work Areas 1 & 2 on Southbound carriageway.
Delineation Details Chapter 8 Detail	Detail E1, E2,F1,F2,H,1012.1,1010
Minimum Sign Sizes	1200mm
Safety Zone Details	100mtrs minimum longitudinal,1.2mtr lateral
TVRS Requirements	TVRS to be agreed.
Road Marking Alterations	Road markings have been altered in numerous locations as per drawing, conflicting roadmarkings to be removed.
Temporary Mandatory Restrictions	30mph not enforced
Specific site Requirements	Not applicable
Emergency Routes	Not applicable
Pedestrian and/or Cyclist Arrangements	Facilities in place
Closure Installation Times	TBC
Blank	Not applicable

In order for this edition to progress to the next stage, the following items must be addressed:

IMPORTANT: When this drawing pack is distributed 'For Review & Comment' please ensure it is circulated to all parties that will be directly or indirectly affected by it or will use it for approvals or construction. All changes should be targeted at this stage i.e. prior to it being advanced to S4 'Fit for Stage Acceptance'. Changes can be technical or visual

Outstanding/No outstanding items at S3/WIP:
¶

Items supporting advancement to S4 'Fit for stage acceptance'
¶

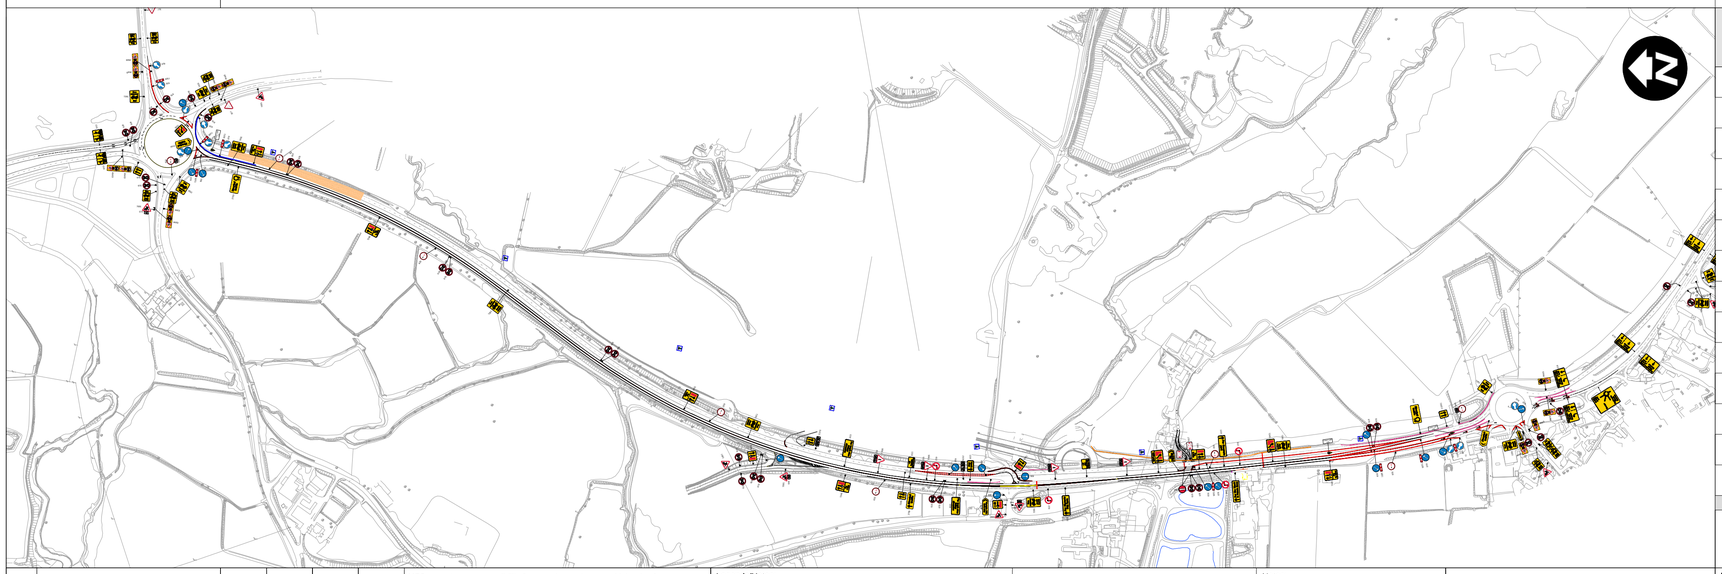

Key alignment details, dimensions and quants

Carriageway Direction	XXX	TVRS Product/System	XXX
Primary lane widths	XXX	Product width/height	XXX
Secondary lane widths	XXX	Set-Back	XXX
Taper length (lane change)	XXX	Deflection	XXX
Taper length (lead-in)	XXX	Performance	XXX
Design speed	XXX	Pinned?	XXX
Temporary speed limit	XXX	Includes fence?	XXX
Free Recovery	XXX	Requires earthworks?	XXX
TASCAR	XXX	Terminal type	XXX
CCTV	XXX	Delineation	XXX
Works Access	XXX	Temporary lighting	XXX
Works Access	XXX		XXX
Works Exit	XXX		XXX
Works Exit	XXX		XXX

Fit for Review and Comment

Rev	Description	Drawn	Checked	Approved	Con App

Scale with caution as distortion can occur.

HS2 accepts no responsibility for any circumstances which arise from the reproduction of this document after alteration, amendment or abbreviation or if it is issued in part or issued incompletely in any way.

É Crown Copyright and database right 2018. All rights reserved. Ordnance Survey Licence number 100049190

É Crown Copyright material is reproduced with the permission of Land Registry under delegated authority from the Controller of HMSO.

This material was last updated on 2018 and may not be copied, distributed, sold or published without the formal permission of Land Registry. Only an official copy of a title plan or register obtained from the Land Registry may be used for legal or other official purposes.

Legends/Notes:

- TVRS: - 300mm Concrete Ramp Terminal
- TVRS: - 700mm Steel Ramp Terminal
- TVRS: - Vecustop/Quest Crash Cushion Terminal
- Traffic Cone
- Traffic Cylinder
- Water-filled Barrier
- Heras Fencing
- TVRS: - Varioguard
- TVRS: - Zoneguard
- TVRS: - REBLOC: RB80S (RB80S_A)
- TVRS: Multibloc
- Sign Position Marker & Leader
- Pedestrian Barrier
- Reflective Studs
- Beige — Work Area
- Blue — Lateral Safety Zone
- Red — Longitudinal Safety Zone
- Red — No Working Zone (TVRS)
- Deflection Zone (TVRS)

Notes:

HS2

Registered in England: Registration No. 06791686
Registered office: 2 Snow Hill, Queensway, Birmingham, B4 6GA

Official

Creator/Originator

Project/Contract

Zone | Drawn | Checked | Approved

Drawing Title | Date | Scale | Size

Deliverable | Gate | Suitability S3

Drawing No. | Rev. P01

This document is issued for the party which commissioned it and for specific purposes connected with the captioned project only. It should not be relied upon by any other party or used for any other purpose. We accept no responsibility for the consequences of this document being relied upon by any other party, or being used for any other purpose, or containing any error or omission which is due to an error or omission in data supplied to us by other parties.

É Copyright Controller HMSO 2018. This material is published for High Speed Two (HS2) Limited with the permission of the Controller of Her Majesty's Stationery Office". "The authors of this information are employed by Balfour Beatty Vinci JV. The work reported herein was carried out under a deed placed on 01/08/2017 by High Speed Two (HS2) Limited and should not be relied upon as authoritative by any third party. This report shall not be copied or reproduced in whole or in part except with the express consent of High Speed Two (HS2) Limited

Rev	Description	Drawn	Checked	Approved	Con App	
						HS2 accepts no responsibility for any circumstances which arise from the reproduction of this document after alteration, amendment or abbreviation or if it is issued in part or issued incompletely in any way.
						© Crown Copyright and database right 2018. All rights reserved. Ordnance Survey Licence number 100049190
						© Crown Copyright material is reproduced with the permission of Land Registry under delegated authority from the Controller of HMSO. This material was last updated on 2018 and may not be copied, distributed, sold or published without the formal permission of Land Registry. Only an official copy of a title plan or register obtained from the Land Registry may be used for legal or other official purposes.
						Scale with caution as distortion can occur.

This document is issued for the party which commissioned it and for specific purposes connected with the captioned project only. It should not be relied upon by any other party or used for any other purpose. We accept no responsibility for the consequences of this document being relied upon by any other party, or being used for any other purpose, or containing any error or omission which is due to an error or omission in data supplied to us by other parties.

Legends/Notes:

- TVRS: - 300mm Concrete Ramp Terminal
- TVRS: - 700mm Steel Ramp Terminal
- TVRS: - Vecustop/Quest Crash Cushion Terminal
- Traffic Cone
- Traffic Cylinder
- Water-filled Barrier
- Heras Fencing
- TVRS: - Varioguard
- TVRS: - Zoneguard
- TVRS: - REBLOC: RB80S (RB80S_A)
- TVRS: Multibloc
- Sign Position Marker & Leader
- Pedestrian Barrier
- Reflective Studs
- Beige — Work Area
- Blue — Lateral Safety Zone
- Red — Longitudinal Safety Zone
- Red — No Working Zone (TVRS)
- Deflection Zone (TVRS)

Notes:

HS2

Registered in England: Registration No. 06791686
Registered office: 2 Snow Hill, Queensway, Birmingham, B4 6GA

Official

Creator/Originator

Project/Contract

Zone	Drawn	Checked	Approved
Drawing Title	Date	Scale	Size
	Deliverable	Gate	Suitability
	Drawing No.		Rev.

© Copyright Controller HMSO 2018. This material is published for High Speed Two (HS2) Limited with the permission of the Controller of Her Majesty's Stationery Office". "The authors of this information are employed by Balfour Beatty Vinci JV. The work reported herein was carried out under a deed placed on 01/08/2017 by High Speed Two (HS2) Limited and should not be relied upon as authoritative by any third party. This report shall not be copied or reproduced in whole or in part except with the express consent of High Speed Two (HS2) Limited

CUTLINE: A

CUTLINE: B

CUTLINE: B

CUTLINE: C

If queues are expected, then these signs will need to be installed.

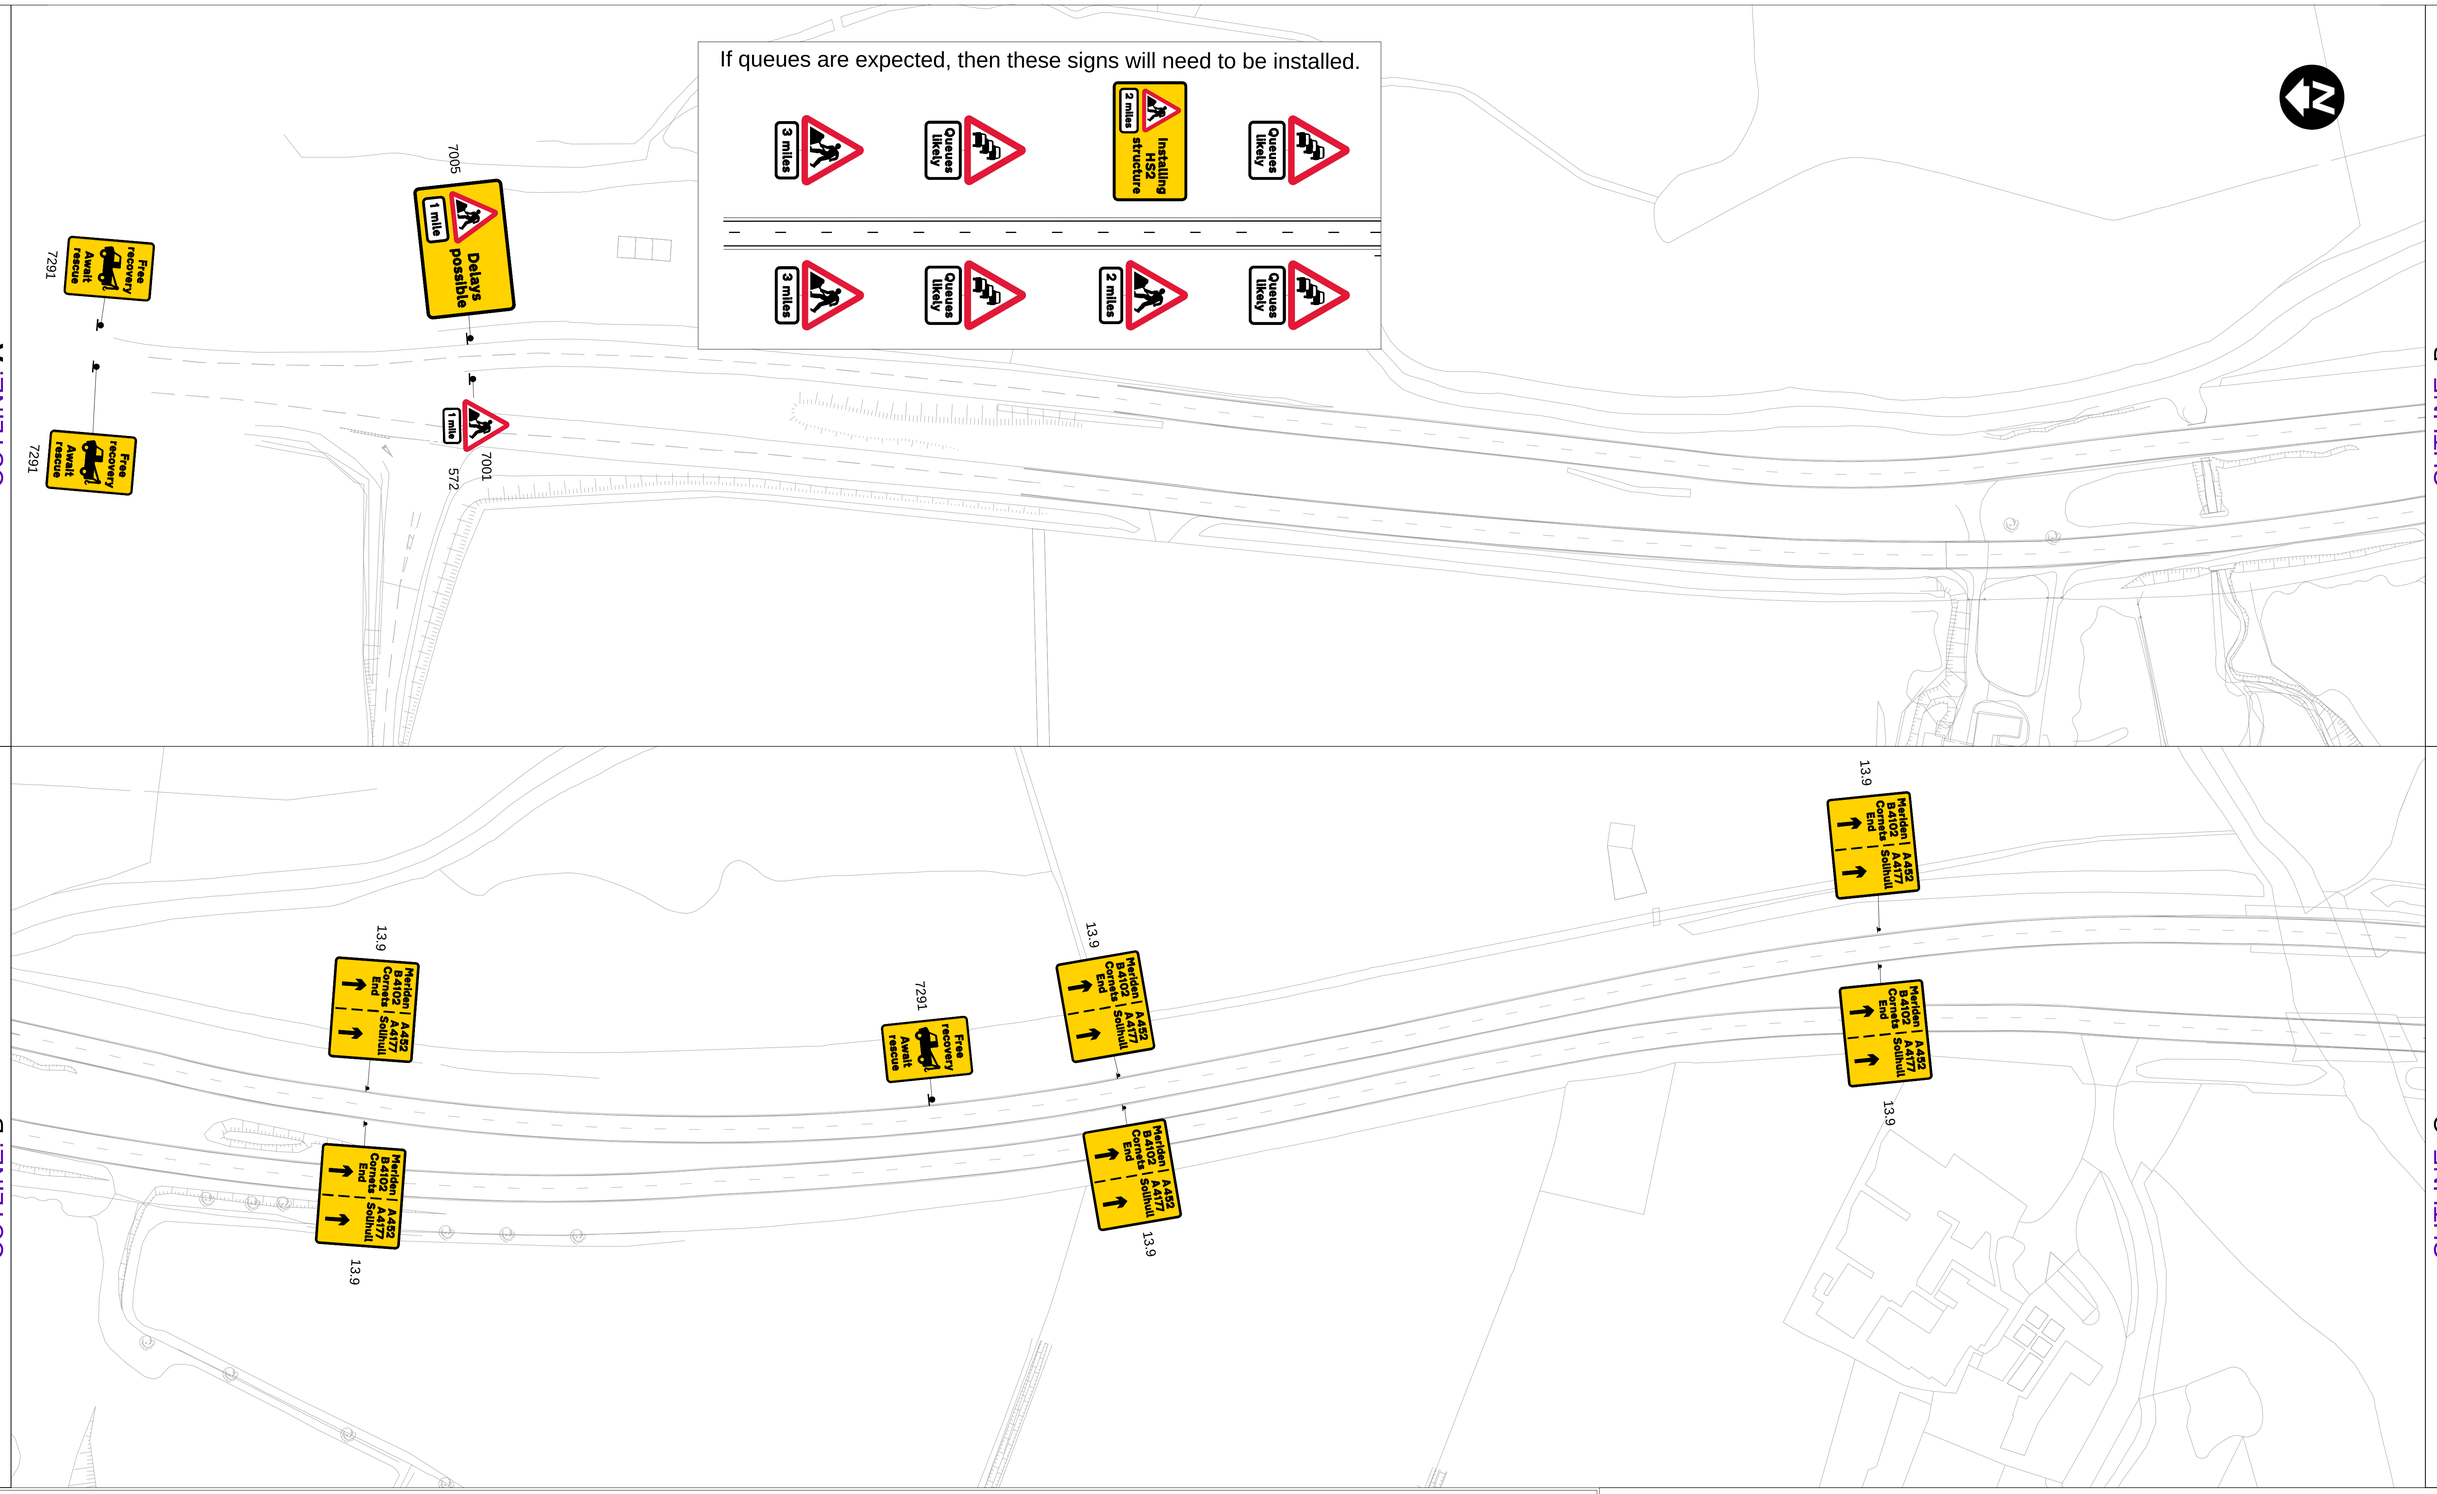

This Temporary Traffic Management design has been built on mapping data provided by the Client. It is only as accurate as the data provided. In some cases, there is a shortfall in the coverage of the mapping data; none of which is at the work areas. Where a shortfall occurs, additional map data has been added; this is necessary as TTM extents, are beyond the boundaries of the provided map data. This issue has been raised with the Client.
Road markings, lane widths, hard-strips, hardshoulders & centre reserve dimensions are based on the available data, LIDAR derived alignments & DMRB CD127 Cross-sections.

Rev	Description	Drawn	Checked	Approved	Con App

HS2 accepts no responsibility for any circumstances which arise from the reproduction of this document after alteration, amendment or abbreviation of it if it is issued in part or issued incompletely in any way.

Ê Crown Copyright and database right 2018. All rights reserved. Ordnance Survey Licence number 100049190

Ê Crown Copyright material is reproduced with the permission of Land Registry under delegated authority from the Controller of HMSO.

This material was last updated on 2018 and may not be copied, distributed, sold or published without the formal permission of Land Registry. Only an official copy of a title plan or register obtained from the Land Registry may be used for legal or other official purposes.

Scale with caution as distortion can occur.

This document is issued for the party which commissioned it and for specific purposes connected with the captioned project only. It should not be relied upon by any other party or used for any other purpose. We accept no responsibility for the consequences of this document being relied upon by any other party, or being used for any other purpose, or containing any error or omission which is due to an error or omission in data supplied to us by other parties.

Legends/Notes:

- TVRS: - 300mm Concrete Ramp Terminal
- TVRS: - 700mm Steel Ramp Terminal
- TVRS: - Vecustop/Quest Crash Cushion Terminal
- Traffic Cone
- Traffic Cylinder
- Water-filled Barrier
- Heras Fencing
- TVRS: - Varioguard
- TVRS: - Zoneguard
- TVRS: - REBLOC: RB80S (RB80S_A)
- TVRS: Multibloc
- Sign Position Marker & Leader
- Pedestrian Barrier
- Reflective Studs
- Beige — Work Area
- Blue — Lateral Safety Zone
- Red — Longitudinal Safety Zone
- Red — No Working Zone (TVRS)
- Deflection Zone (TVRS)

Notes:

HS2

Registered in England: Registration No. 06791686
Registered office: 2 Snow Hill, Queensway, Birmingham, B4 6GA

Official

Creator/Originator

Project/Contract

Zone | Drawn | Checked | Approved

Drawing Title | Date | Scale | Size

Deliverable | Gate | Suitability

Drawing No. | Rev.

Ê Copyright Controller HMSO 2018. This material is published for High Speed Two (HS2) Limited with the permission of the Controller of Her Majesty's Stationery Office". "The authors of this information are employed by Balfour Beatty Vinci JV. The work reported herein was carried out under a deed placed on 01/08/2017 by High Speed Two (HS2) Limited and should not be relied upon as authoritative by any third party. This report shall not be copied or reproduced in whole or in part except with the express consent of High Speed Two (HS2) Limited

CUTLINE: Hampton Lane

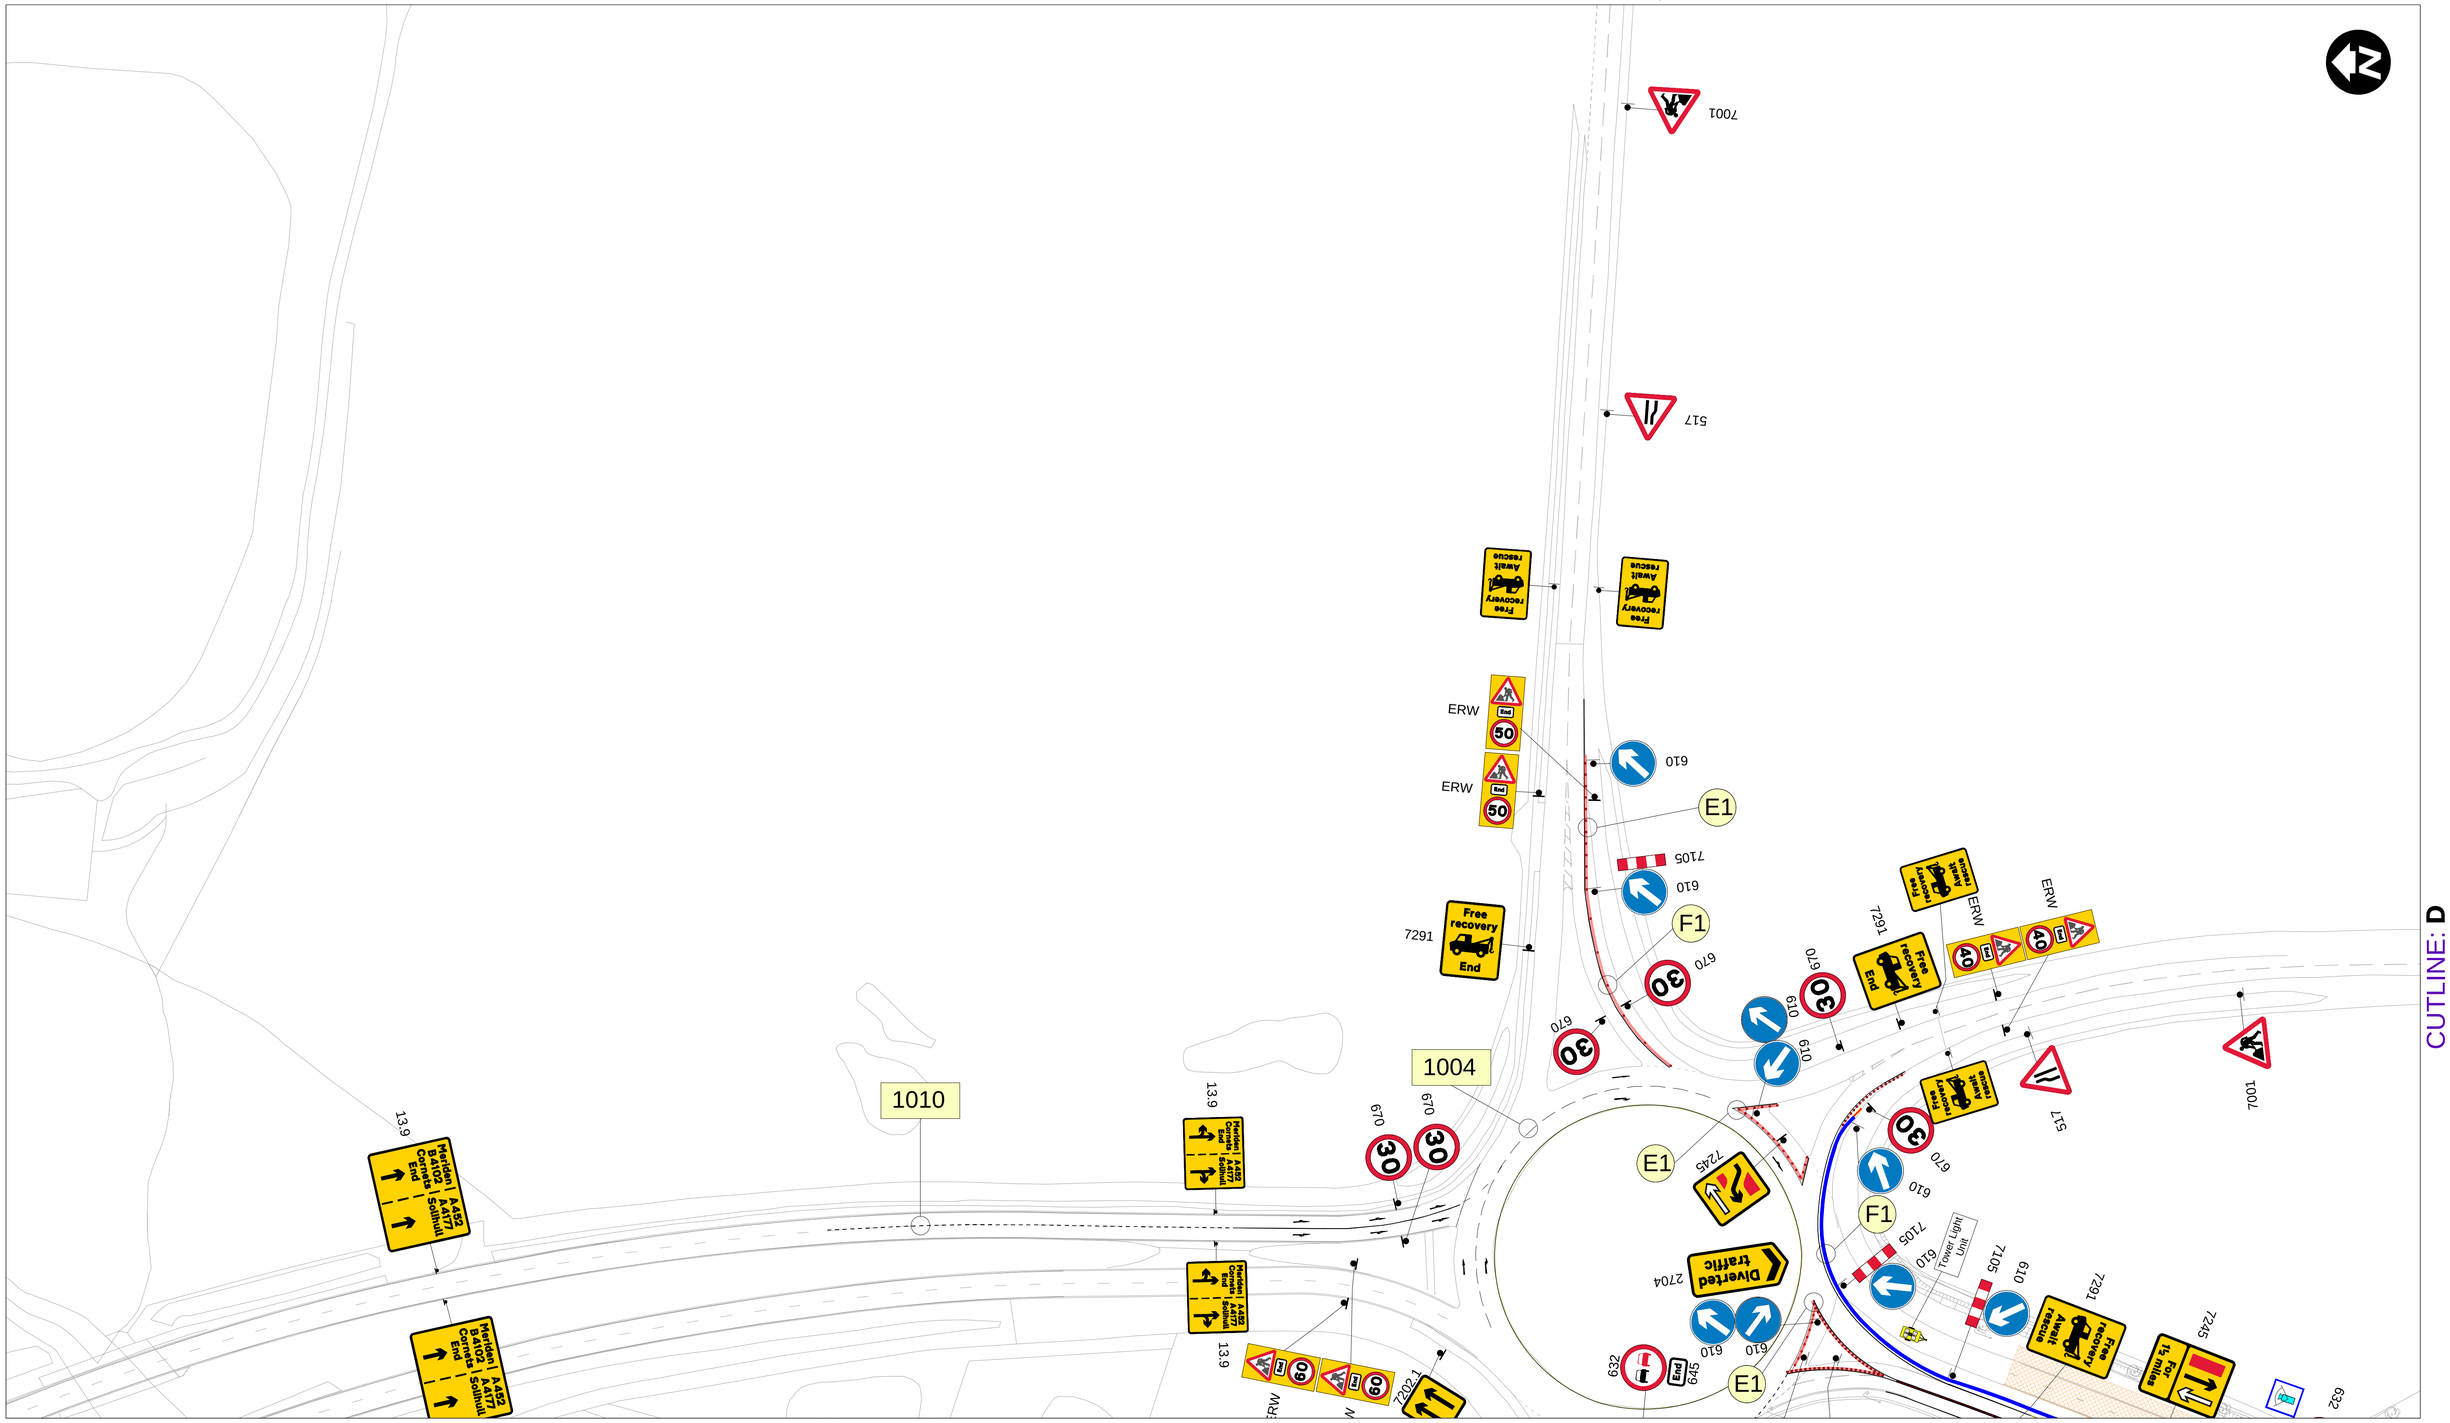

CUTLINE: Meriden Road

This Temporary Traffic Management design has been built on mapping data provided by the Client. It is only as accurate as the data provided. In some cases, there is a shortfall in the coverage of the mapping data; none of which is at the work areas. Where a shortfall occurs, additional map data has been added; this is necessary as TTM extents, are beyond the boundaries of the provided map data. This issue has been raised with the Client.
Road markings, lane widths, hard-strips, hardshoulders & centre reserve dimensions are based on the available data, LIDAR derived alignments & DMRB CD127 Cross-sections.

Rev	Description	Drawn	Checked	Approved	Con App

Scale with caution as distortion can occur.

HS2 accepts no responsibility for any circumstances which arise from the reproduction of this document after alteration, amendment or abbreviation or if it is issued in part or issued incompletely in any way.

© Crown Copyright and database right 2018. All rights reserved. Ordnance Survey Licence number 100049190

© Crown Copyright material is reproduced with the permission of Land Registry under delegated authority from the Controller of HMSO.

This material was last updated on 2018 and may not be copied, distributed, sold or published without the formal permission of Land Registry. Only an official copy of a title plan or register obtained from the Land Registry may be used for legal or other official purposes.

Legends/Notes:

- TVRS: - 300mm Concrete Ramp Terminal
- TVRS: - 700mm Steel Ramp Terminal
- TVRS: - Vecustop/Quest Crash Cushion Terminal
- Traffic Cone
- Traffic Cylinder
- Water-filled Barrier
- Heras Fencing
- TVRS: - Varioguard
- TVRS: - Zoneguard
- TVRS: - REBLOC: RB80S (RB80S_A)
- TVRS: Multibloc
- Sign Position Marker & Leader
- Pedestrian Barrier
- Reflective Studs
- Work Area
- Lateral Safety Zone
- Longitudinal Safety Zone
- No Working Zone (TVRS)
- Deflection Zone (TVRS)

Notes:

HS2

Registered in England: Registration No. 06791686
Registered office: 2 Snow Hill, Queensway, Birmingham, B4 6GA

Official

Creator/Originator

Project/Contract

Zone | Drawn | Checked | Approved

Drawing Title | Date | Scale | Size

Deliverable | Gate | Suitability

Drawing No. | Rev.

This document is issued for the party which commissioned it and for specific purposes connected with the captioned project only. It should not be relied upon by any other party or used for any other purpose. We accept no responsibility for the consequences of this document being relied upon by any other party, or being used for any other purpose, or containing any error or omission which is due to an error or omission in data supplied to us by other parties.

© Copyright Controller HMSO 2018. This material is published for High Speed Two (HS2) Limited with the permission of the Controller of Her Majesty's Stationery Office". "The authors of this information are employed by Balfour Beatty Vinci JV. The work reported herein was carried out under a deed placed on 01/08/2017 by High Speed Two (HS2) Limited and should not be relied upon as authoritative by any third party. This report shall not be copied or reproduced in whole or in part except with the express consent of High Speed Two (HS2) Limited

CUTLINE: Hampton Lane

CUTLINE: C

CUTLINE: D

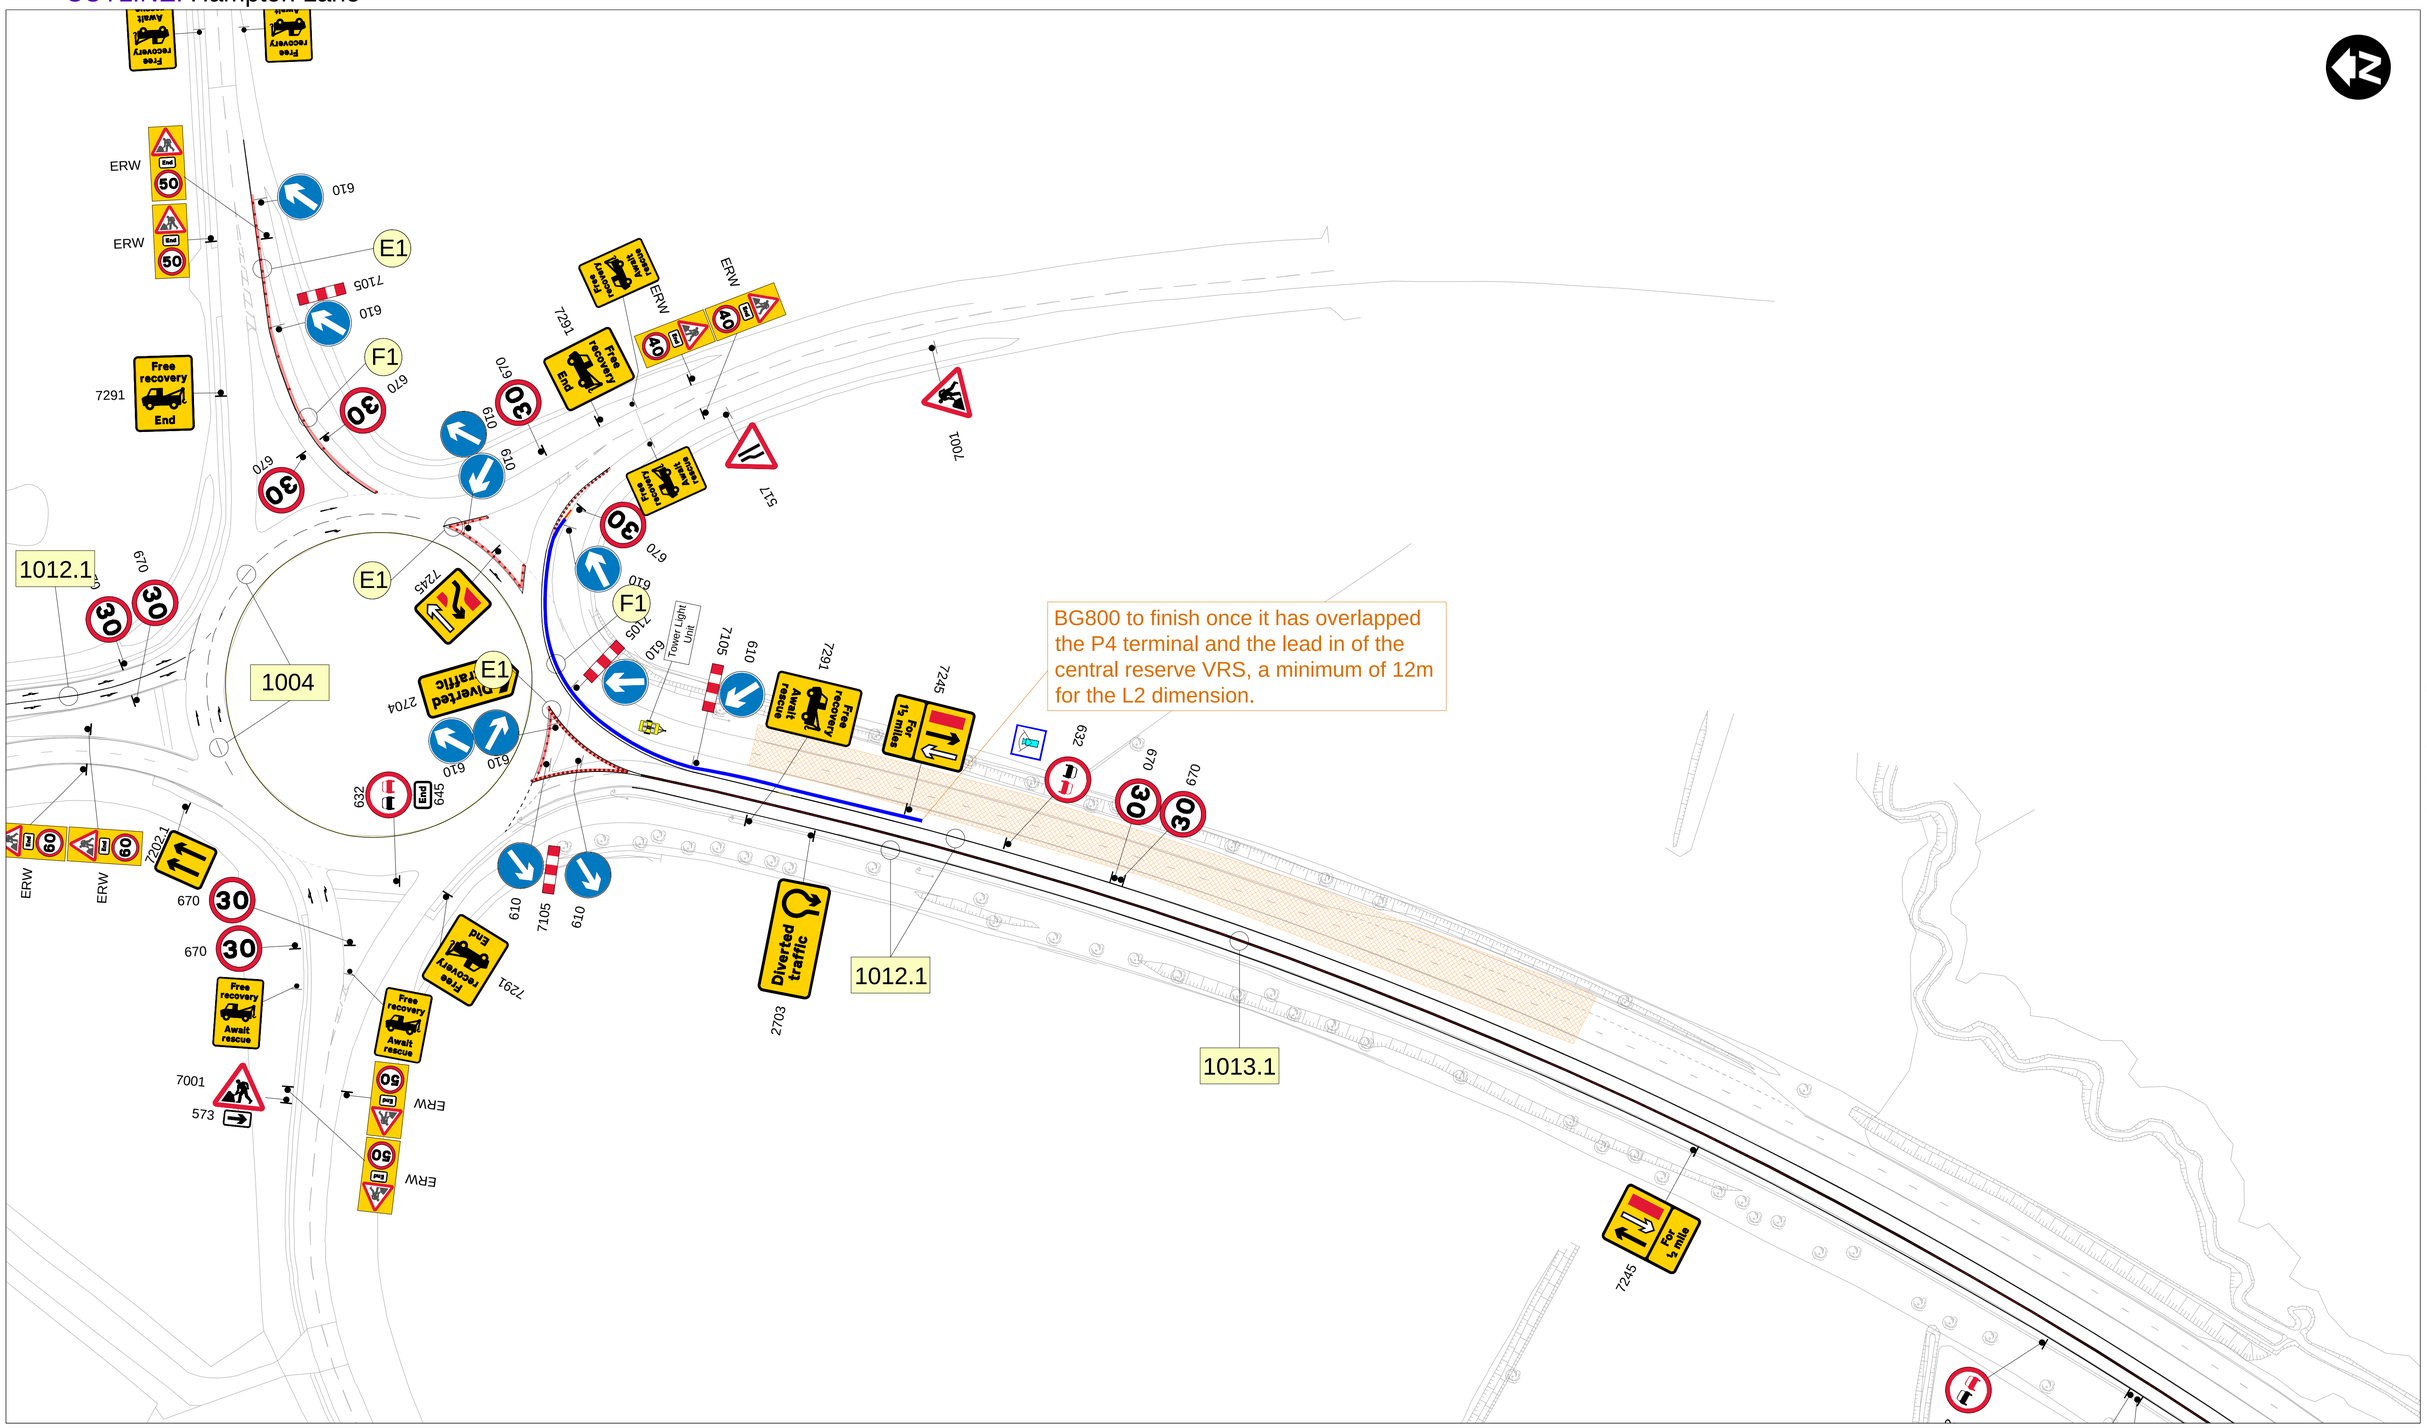

CUTLINE: Meriden Road

This Temporary Traffic Management design has been built on mapping data provided by the Client. It is only as accurate as the data provided. In some cases, there is a shortfall in the coverage of the mapping data; none of which is at the work areas. Where a shortfall occurs, additional map data has been added; this is necessary as TTM extents, are beyond the boundaries of the provided map data. This issue has been raised with the Client. Road markings, lane widths, hard-strips, hardshoulders & centre reserve dimensions are based on the available data, LIDAR derived alignments & DMRB CD127 Cross-sections.

Rev	Description	Drawn	Checked	Approved	Con App
	HS2 accepts no responsibility for any circumstances which arise from the reproduction of this document after alteration, amendment or abbreviation or if it is issued in part or issued incompletely in any way.				
	© Crown Copyright and database right 2018. All rights reserved. Ordnance Survey Licence number 100049190				
	© Crown Copyright material is reproduced with the permission of Land Registry under delegated authority from the Controller of HMSO. This material was last updated on 2018 and may not be copied, distributed, sold or published without the formal permission of Land Registry. Only an official copy of a title plan or register obtained from the Land Registry may be used for legal or other official purposes.				
	Scale with caution as distortion can occur.				

This document is issued for the party which commissioned it and for specific purposes connected with the captioned project only. It should not be relied upon by any other party or used for any other purpose. We accept no responsibility for the consequences of this document being relied upon by any other party, or being used for any other purpose, or containing any error or omission which is due to an error or omission in data supplied to us by other parties.

Legends/Notes:

- TVRS: - 300mm Concrete Ramp Terminal
- TVRS: - 700mm Steel Ramp Terminal
- TVRS: - Vecustop/Quest Crash Cushion Terminal
- Traffic Cone
- Traffic Cylinder
- Water-filled Barrier
- Heras Fencing
- TVRS: - Varioguard
- TVRS: - Zoneguard
- TVRS: - REBLOC: RB80S (RB80S_A)
- TVRS: Multibloc
- Sign Position Marker & Leader
- Pedestrian Barrier
- Reflective Studs
- Work Area (Beige)
- Lateral Safety Zone (Blue)
- Longitudinal Safety Zone (Red)
- No Working Zone (TVRS) (Red)
- Deflection Zone (TVRS)

Notes:

HS2

Registered in England: Registration No. 06791686
Registered office: 2 Snow Hill, Queensway, Birmingham, B4 6GA

Official

Creator/Originator

Project/Contract

Zone | Drawn | Checked | Approved

Drawing Title | Date | Scale | Size

Deliverable | Gate | Suitability

Drawing No. | Rev.

© Copyright Controller HMSO 2018. This material is published for High Speed Two (HS2) Limited with the permission of the Controller of Her Majesty's Stationery Office". "The authors of this information are employed by Balfour Beatty Vinci JV. The work reported herein was carried out under a deed placed on 01/08/2017 by High Speed Two (HS2) Limited and should not be relied upon as authoritative by any third party. This report shall not be copied or reproduced in whole or in part except with the express consent of High Speed Two (HS2) Limited

CUTLINE: D

CUTLINE: E

CUTLINE: E

CUTLINE: F

Note: Mercote Mill farm will access from the Northbound contraflow and egress via Northbound contraflow.

1013.1 and GST2A Trief kerbs have been added as per BCL-VIR-BBV-202518-00001 report. Alignment of existing road markings altered to accomodate this.

X-187019.2112
Y-388748.4325

This Temporary Traffic Management design has been built on mapping data provided by the Client. It is only as accurate as the data provided. In some cases, there is a shortfall in the coverage of the mapping data; none of which is at the work areas. Where a shortfall occurs, additional map data has been added; this is necessary as TTM extents, are beyond the boundaries of the provided map data. This issue has been raised with the Client. Road markings, lane widths, hard-strips, hardshoulders & centre reserve dimensions are based on the available data, LIDAR derived alignments & DMRB CD127 Cross-sections.

Rev	Description	Drawn	Checked	Approved	Con App

Scale with caution as distortion can occur.

HS2 accepts no responsibility for any circumstances which arise from the reproduction of this document after alteration, amendment or abbreviation or if it is issued in part or issued incompletely in any way.

© Crown Copyright and database right 2018. All rights reserved. Ordnance Survey Licence number 100049190

© Crown Copyright material is reproduced with the permission of Land Registry under delegated authority from the Controller of HMSO.

This material was last updated on 2018 and may not be copied, distributed, sold or published without the formal permission of Land Registry. Only an official copy of a title plan or register obtained from the Land Registry may be used for legal or other official purposes.

This document is issued for the party which commissioned it and for specific purposes connected with the captioned project only. It should not be relied upon by any other party or used for any other purpose. We accept no responsibility for the consequences of this document being relied upon by any other party, or being used for any other purpose, or containing any error or omission which is due to an error or omission in data supplied to us by other parties.

Legends/Notes:

- TVRS: - 300mm Concrete Ramp Terminal
- TVRS: - 700mm Steel Ramp Terminal
- TVRS: - Vecustop/Quest Crash Cushion Terminal
- Traffic Cone
- Traffic Cylinder
- Water-filled Barrier
- Heras Fencing
- TVRS: - Varioguard
- TVRS: - Zoneguard
- TVRS: - REBLOC: RB80S (RB80S_A)
- TVRS: Multibloc
- Sign Position Marker & Leader
- Pedestrian Barrier
- Reflective Studs
- Beige — Work Area
- Blue — Lateral Safety Zone
- Red — Longitudinal Safety Zone
- Red — No Working Zone (TVRS)
- Deflection Zone (TVRS)

Notes:

HS2

Registered in England: Registration No. 06791686
Registered office: 2 Snow Hill, Queensway, Birmingham, B4 6GA

Official

Creator/Originator

Project/Contract

Zone | Drawn | Checked | Approved

Drawing Title | Date | Scale | Size

Deliverable | Gate | Suitability

Drawing No. | Rev.

© Copyright Controller HMSO 2018. This material is published for High Speed Two (HS2) Limited with the permission of the Controller of Her Majesty's Stationery Office". "The authors of this information are employed by Balfour Beatty Vinci JV. The work reported herein was carried out under a deed placed on 01/08/2017 by High Speed Two (HS2) Limited and should not be relied upon as authoritative by any third party. This report shall not be copied or reproduced in whole or in part except with the express consent of High Speed Two (HS2) Limited

This Temporary Traffic Management design has been built on mapping data provided by the Client. It is only as accurate as the data provided. In some cases, there is a shortfall in the coverage of the mapping data; none of which is at the work areas.
Where a shortfall occurs, additional map data has been added; this is necessary as TTM extents, are beyond the boundaries of the provided map data. This issue has been raised with the Client.
Road markings, lane widths, hard-strips, hardshoulders & centre reserve dimensions are based on the available data, LIDAR derived alignments & DMRB CD127 Cross-sections.

Rev	Description	Drawn	Checked	Approved	Con App

HS2 accepts no responsibility for any circumstances which arise from the reproduction of this document after alteration, amendment or abbreviation or if it is issued in part or issued incompletely in any way.

É Crown Copyright and database right 2018. All rights reserved.
Ordnance Survey Licence number 100049190

É Crown Copyright material is reproduced with the permission of Land Registry under delegated authority from the Controller of HMSO.

This material was last updated on 2018 and may not be copied, distributed, sold or published without the formal permission of Land Registry.
Only an official copy of a title plan or register obtained from the Land Registry may be used for legal or other official purposes.

Scale with caution as distortion can occur.

This document is issued for the party which commissioned it and for specific purposes connected with the captioned project only. It should not be relied upon by any other party or used for any other purpose. We accept no responsibility for the consequences of this document being relied upon by any other party, or being used for any other purpose, or containing any error or omission which is due to an error or omission in data supplied to us by other parties.

Legends/Notes:

- TVRS: - 300mm Concrete Ramp Terminal
- TVRS: - 700mm Steel Ramp Terminal
- TVRS: - Vecustop/Quest Crash Cushion Terminal
- Traffic Cone
- Traffic Cylinder
- Water-filled Barrier
- Heras Fencing
- TVRS: - Varioguard
- TVRS: - Zoneguard
- TVRS: - REBLOC: RB80S (RB80S_A)
- TVRS: Multibloc
- Sign Position Marker & Leader
- Pedestrian Barrier
- Reflective Studs
- Beige — Work Area
- Blue — Lateral Safety Zone
- Red — Longitudinal Safety Zone
- Red — No Working Zone (TVRS)
- Deflection Zone (TVRS)

Notes:

HS2

Registered in England: Registration No. 06791686
Registered office: 2 Snow Hill, Queensway, Birmingham, B4 6GA

Official

Creator/Originator

Project/Contract			
Zone	Drawn	Checked	Approved
Drawing Title	Date	Scale	Size
	Deliverable	Gate	Suitability
	Drawing No.		Rev.

É Copyright Controller HMSO 2018. This material is published for High Speed Two (HS2) Limited with the permission of the Controller of Her Majestyȃs Stationery Office". "The authors of this information are employed by Balfour Beatty Vinci JV. The work reported herein was carried out under a deed placed on 01/08/2017 by High Speed Two (HS2) Limited and should not be relied upon as authoritative by any third party. This report shall not be copied or reproduced in whole or in part except with the express consent of High Speed Two (HS2) Limited

CUTLINE: H

CUTLINE: I

CUTLINE: I

CUTLINE: END

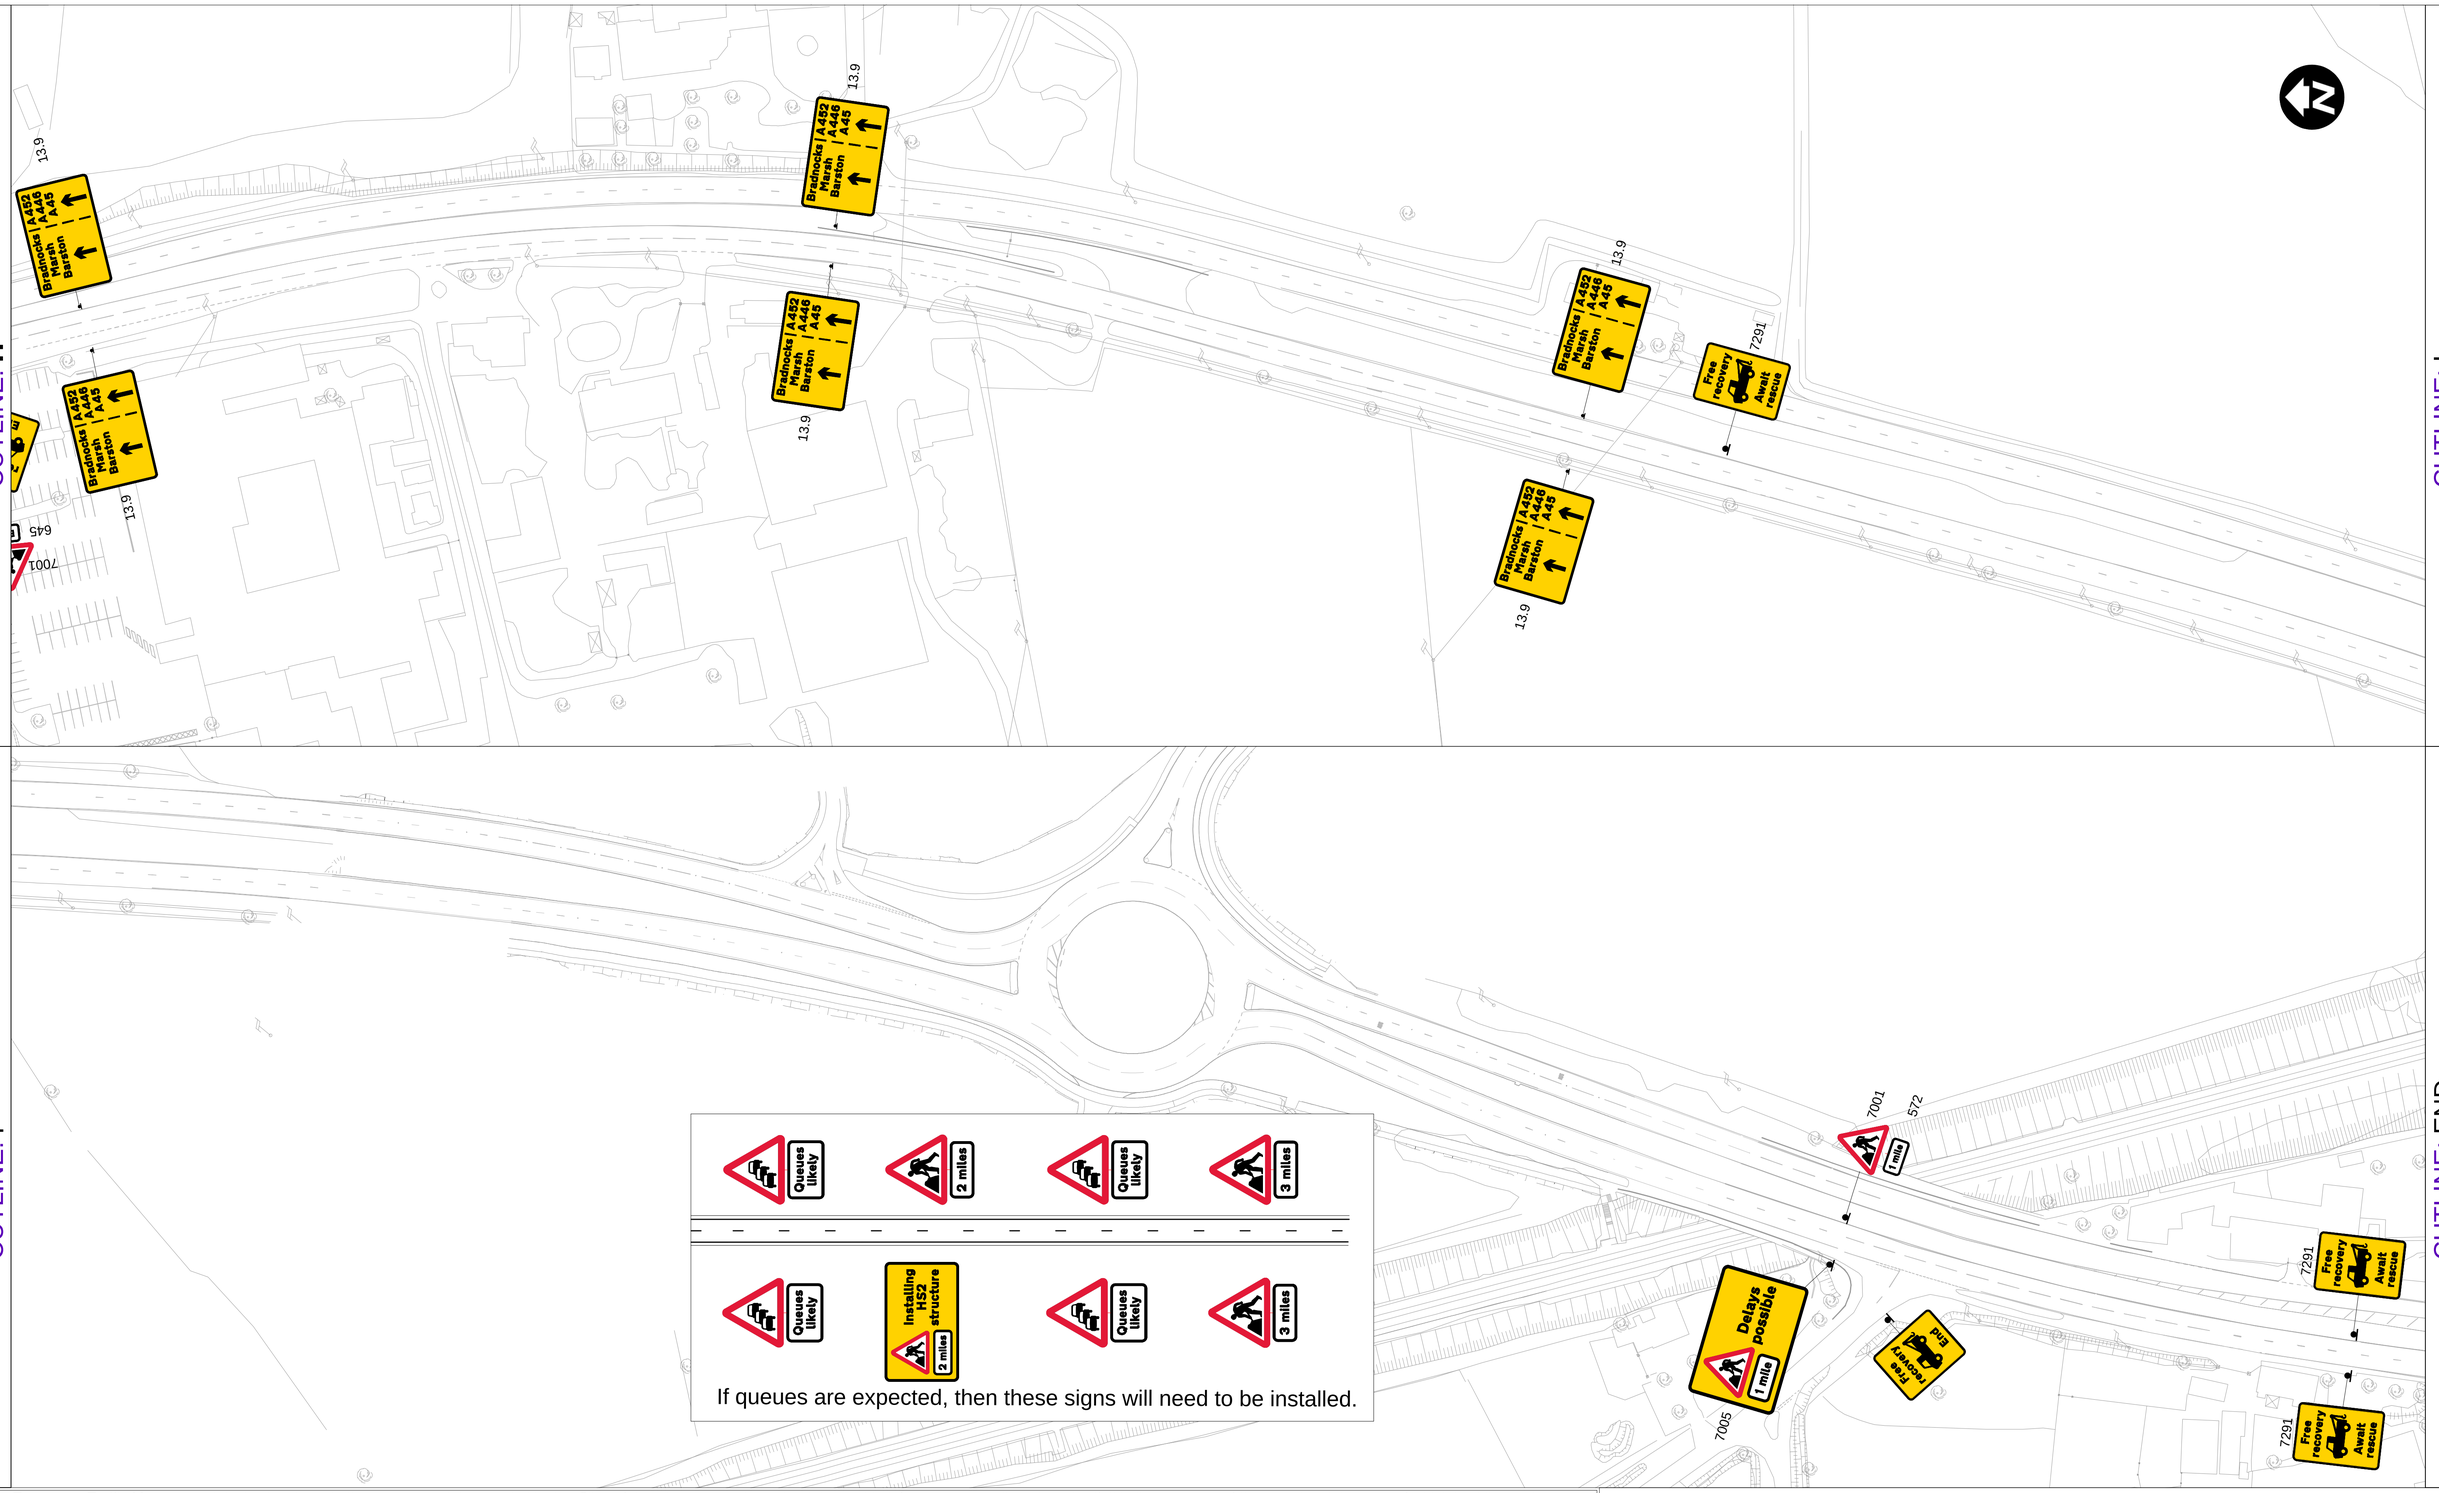

This Temporary Traffic Management design has been built on mapping data provided by the Client. It is only as accurate as the data provided. In some cases, there is a shortfall in the coverage of the mapping data; none of which is at the work areas. Where a shortfall occurs, additional map data has been added; this is necessary as TTM extents, are beyond the boundaries of the provided map data. This issue has been raised with the Client.
Road markings, lane widths, hard-strips, hardshoulders & centre reserve dimensions are based on the available data, LIDAR derived alignments & DMRB CD127 Cross-sections.

Rev	Description	Drawn	Checked	Approved	Con App	
						HS2 accepts no responsibility for any circumstances which arise from the reproduction of this document after alteration, amendment or abbreviation or if it is issued in part or issued incompletely in any way.
						© Crown Copyright and database right 2018. All rights reserved. Ordnance Survey Licence number 100049190
						© Crown Copyright material is reproduced with the permission of Land Registry under delegated authority from the Controller of HMSO. This material was last updated on 2018 and may not be copied, distributed, sold or published without the formal permission of Land Registry. Only an official copy of a title plan or register obtained from the Land Registry may be used for legal or other official purposes.
						Scale with caution as distortion can occur.

This document is issued for the party which commissioned it and for specific purposes connected with the captioned project only. It should not be relied upon by any other party or used for any other purpose. We accept no responsibility for the consequences of this document being relied upon by any other party, or being used for any other purpose, or containing any error or omission which is due to an error or omission in data supplied to us by other parties.

Legends/Notes:

- TVRS: - 300mm Concrete Ramp Terminal
- TVRS: - 700mm Steel Ramp Terminal
- TVRS: - Vecustop/Quest Crash Cushion Terminal
- Traffic Cone
- Traffic Cylinder
- Water-filled Barrier
- Heras Fencing
- TVRS: - Varioguard
- TVRS: - Zoneguard
- TVRS: - REBLOC: RB80S (RB80S_A)
- TVRS: Multibloc
- Sign Position Marker & Leader
- Pedestrian Barrier
- Reflective Studs
- Beige — Work Area
- Blue — Lateral Safety Zone
- Red — Longitudinal Safety Zone
- Red — No Working Zone (TVRS)
- Green — Deflection Zone (TVRS)

Notes:

HS2

Registered in England: Registration No. 06791686
Registered office: 2 Snow Hill, Queensway, Birmingham, B4 6GA

Official

Creator/Originator

Project/Contract

Zone

Drawn | Checked | Approved

Drawing Title

Date | Scale | Size

Deliverable | Gate | Suitability

Drawing No. | Rev.

© Copyright Controller HMSO 2018. This material is published for High Speed Two (HS2) Limited with the permission of the Controller of Her Majesty's Stationery Office". "The authors of this information are employed by Balfour Beatty Vinci JV. The work reported herein was carried out under a deed placed on 01/08/2017 by High Speed Two (HS2) Limited and should not be relied upon as authoritative by any third party. This report shall not be copied or reproduced in whole or in part except with the express consent of High Speed Two (HS2) Limited

Existing Carriageway

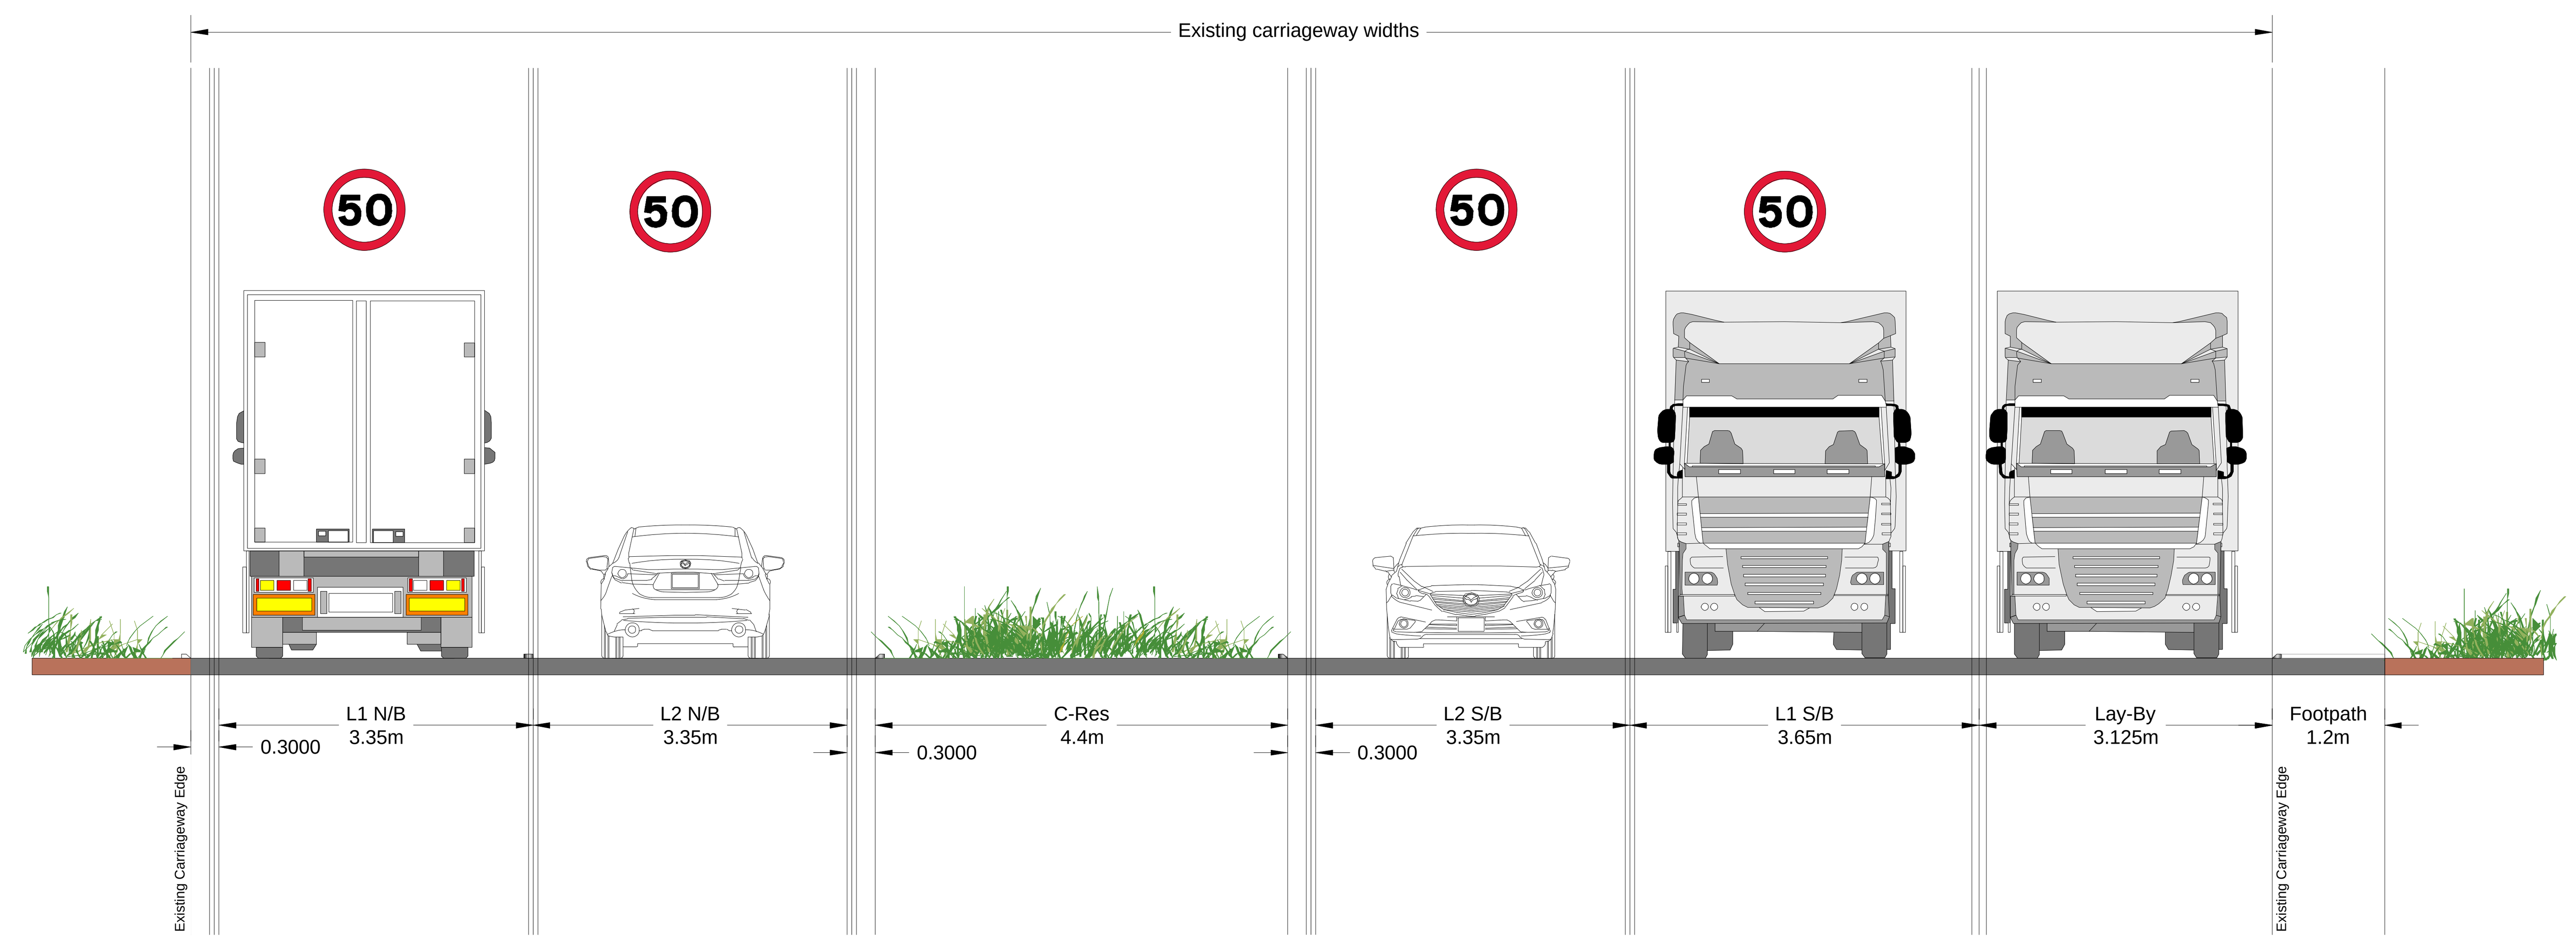

Key Notes

Existing cross section taken from chainage 2310

Temporary Traffic Management

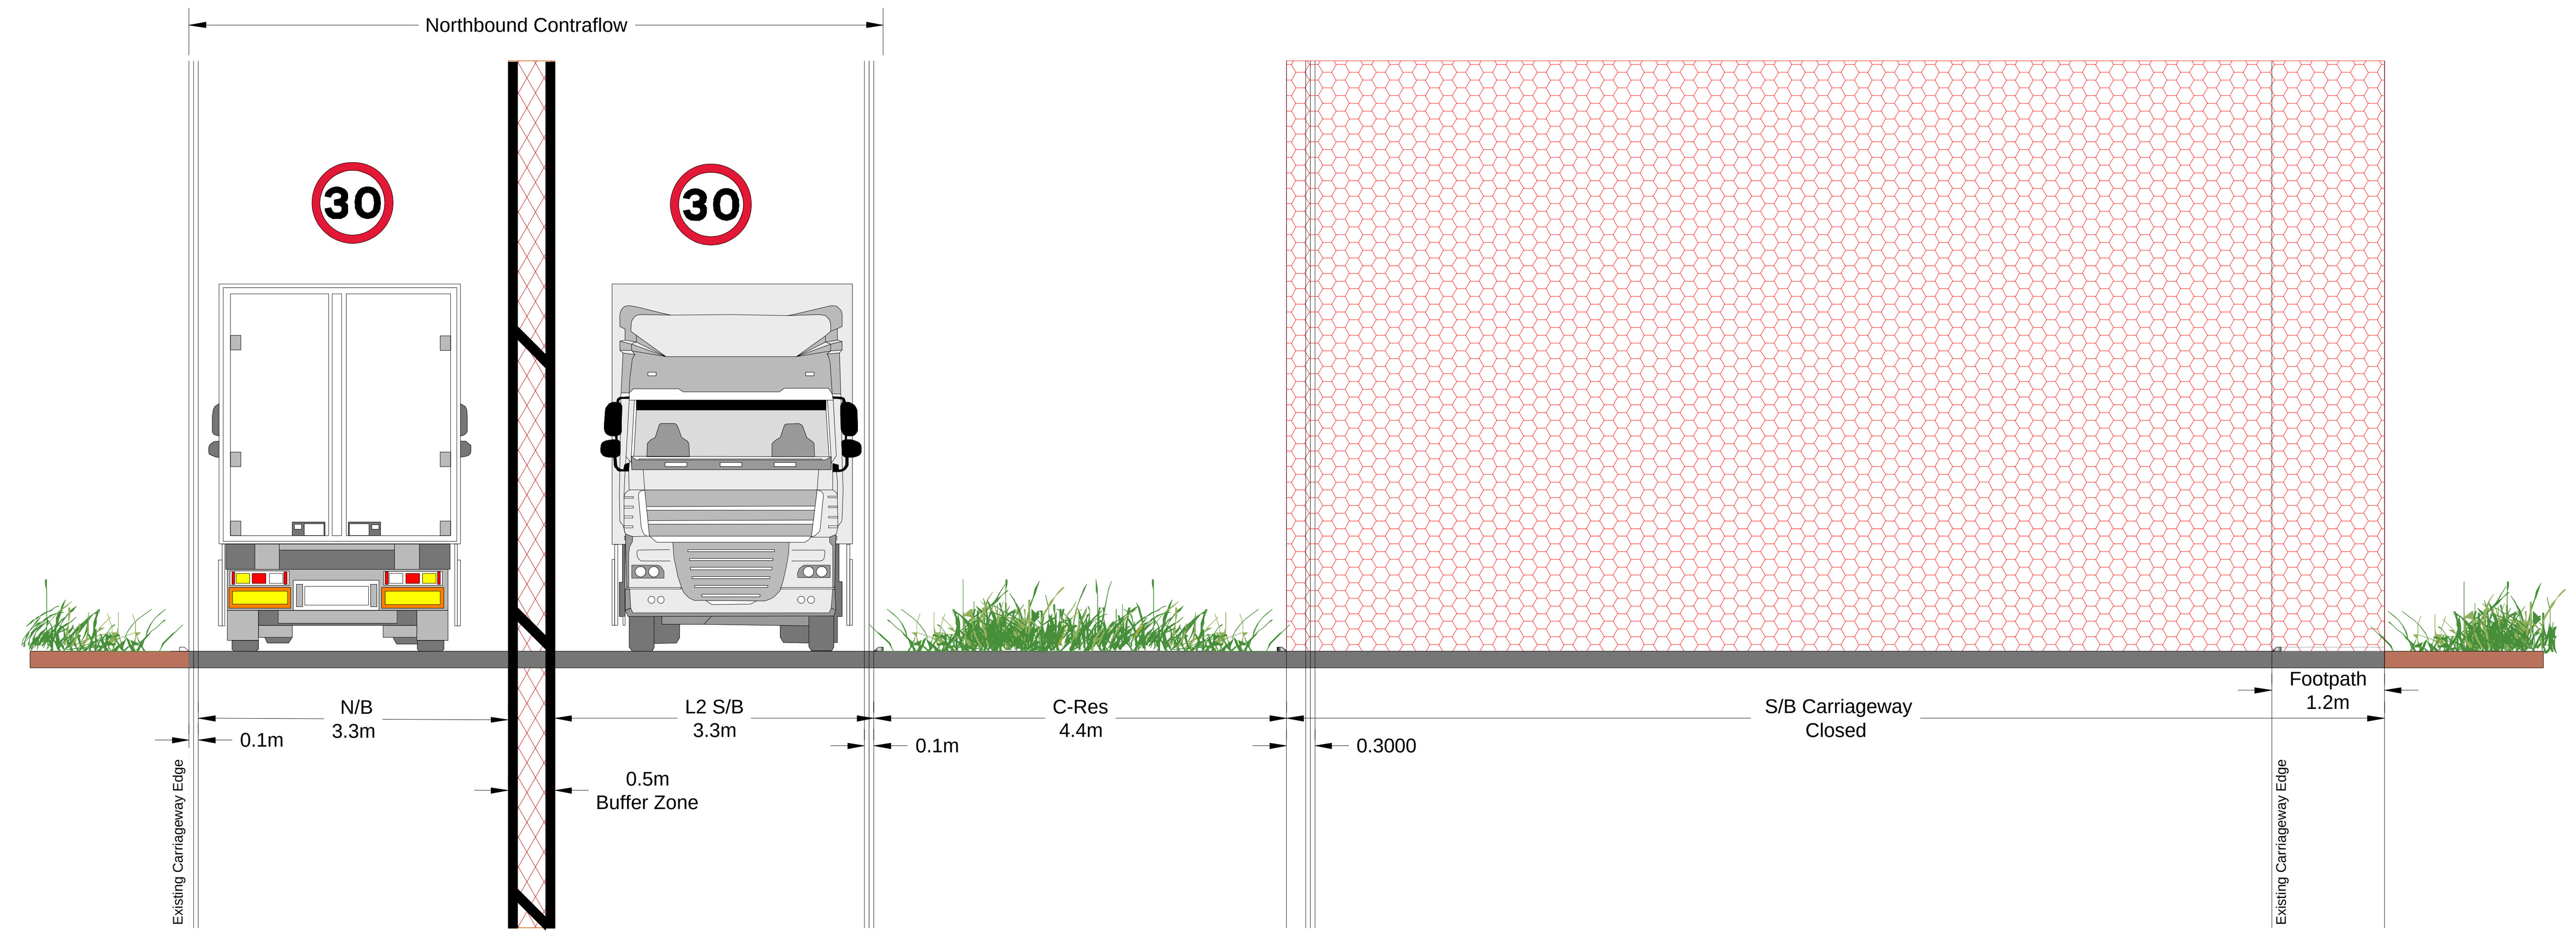

Key Notes

Northbound Contraflow has a 3.3 mtr lane for Northbound traffic with a 0.5mtr buffer zone and a 3.3 mtr lane for the southbound traffic.

Cross Sections:

Temporary Traffic Management Cross Sections:

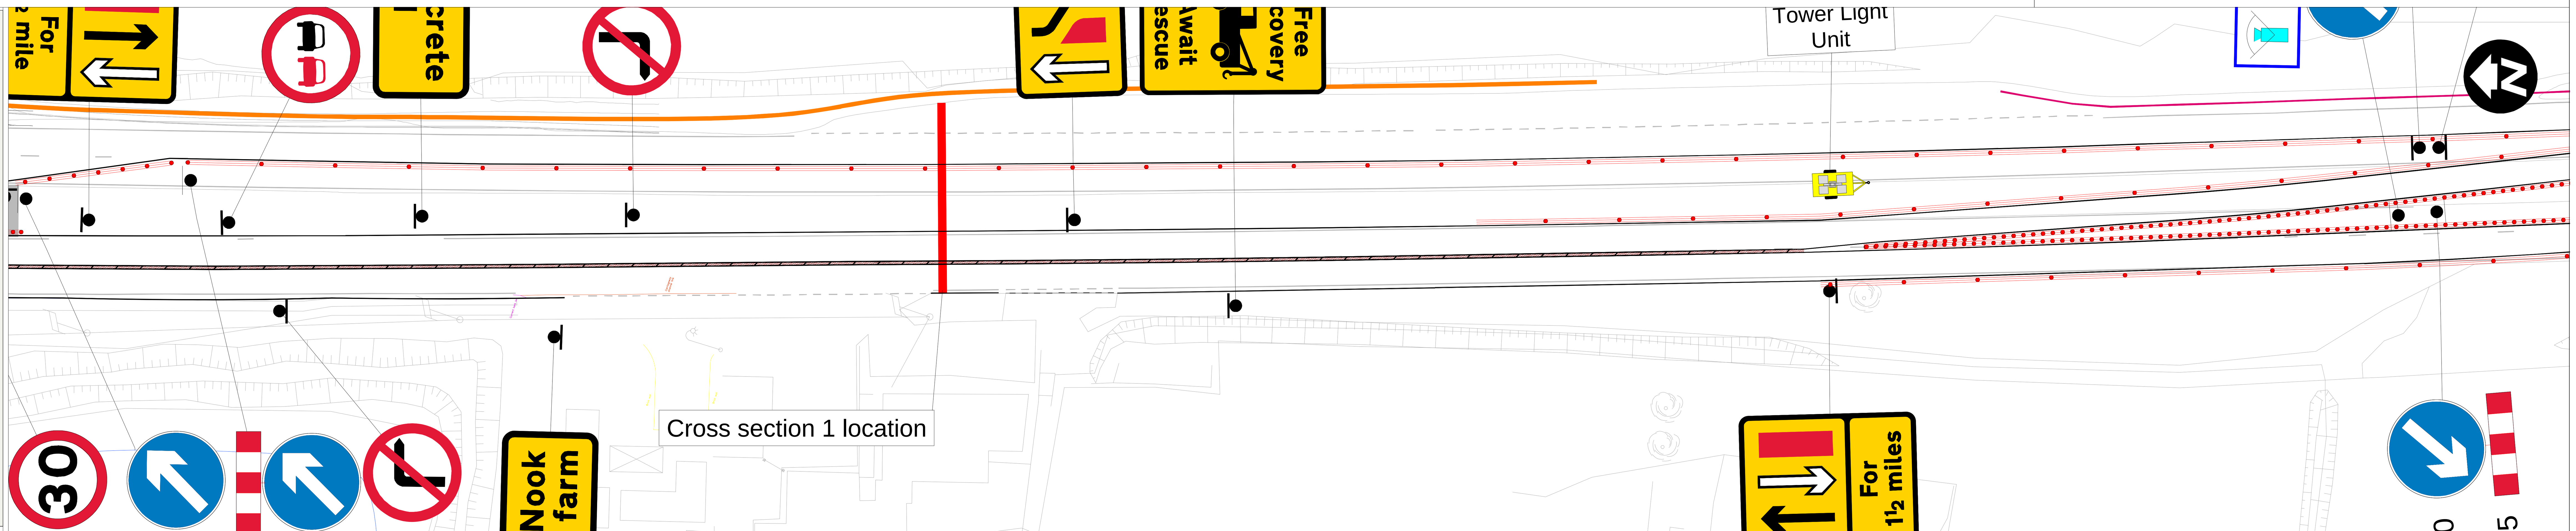

Rev	Description	Drawn	Checked	Approved	Con App	
						HS2 accepts no responsibility for any circumstances which arise from the reproduction of this document after alteration, amendment or abbreviation or if it is issued in part or issued incompletely in any way.
						© Crown Copyright and database right 2018. All rights reserved. Ordnance Survey Licence number 100049190
						© Crown Copyright material is reproduced with the permission of Land Registry under delegated authority from the Controller of HMSO. This material was last updated on 2018 and may not be copied, distributed, sold or published without the formal permission of Land Registry. Only an official copy of a title plan or register obtained from the Land Registry may be used for legal or other official purposes.
						Scale with caution as distortion can occur.

This document is issued for the party which commissioned it and for specific purposes connected with the captioned project only. It should not be relied upon by any other party or used for any other purpose. We accept no responsibility for the consequences of this document being relied upon by any other party, or being used for any other purpose, or containing any error or omission which is due to an error or omission in data supplied to us by other parties.

Legends/Notes:

	TVRS: - 300mm Concrete Ramp Terminal		TVRS: Multibloc
	TVRS: - 700mm Steel Ramp Terminal		Sign Position Marker & Leader
	TVRS: - Vecustop/Quest Crash Cushion Terminal		Pedestrian Barrier
	Traffic Cone		Reflective Studs
	Traffic Cylinder	Beige	Work Area
	Water-filled Barrier	Blue	Lateral Safety Zone
	Heras Fencing		
	TVRS: - Varioguard	Red	Longitudinal Safety Zone
	TVRS: - Zoneguard	Red	No Working Zone (TVRS)
	TVRS: - REBLOC: RB80S (RB80S_A)		Deflection Zone (TVRS)

Notes:

HS2

Registered in England: Registration No. 06791686
Registered office: 2 Snow Hill, Queensway, Birmingham, B4 6GA

Official

Creator/Originator

Project/Contract				
Zone	Drawn	Checked	Approved	
Drawing Title	Date	Scale		Size
	Deliverable	Gate		Suitability
	Drawing No.			Rev.

© Copyright Controller HMSO 2018. This material is published for High Speed Two (HS2) Limited with the permission of the Controller of Her Majesty's Stationery Office". "The authors of this information are employed by Balfour Beatty Vinci JV. The work reported herein was carried out under a deed placed on 01/08/2017 by High Speed Two (HS2) Limited and should not be relied upon as authoritative by any third party. This report shall not be copied or reproduced in whole or in part except with the express consent of High Speed Two (HS2) Limited

Existing Carriageway

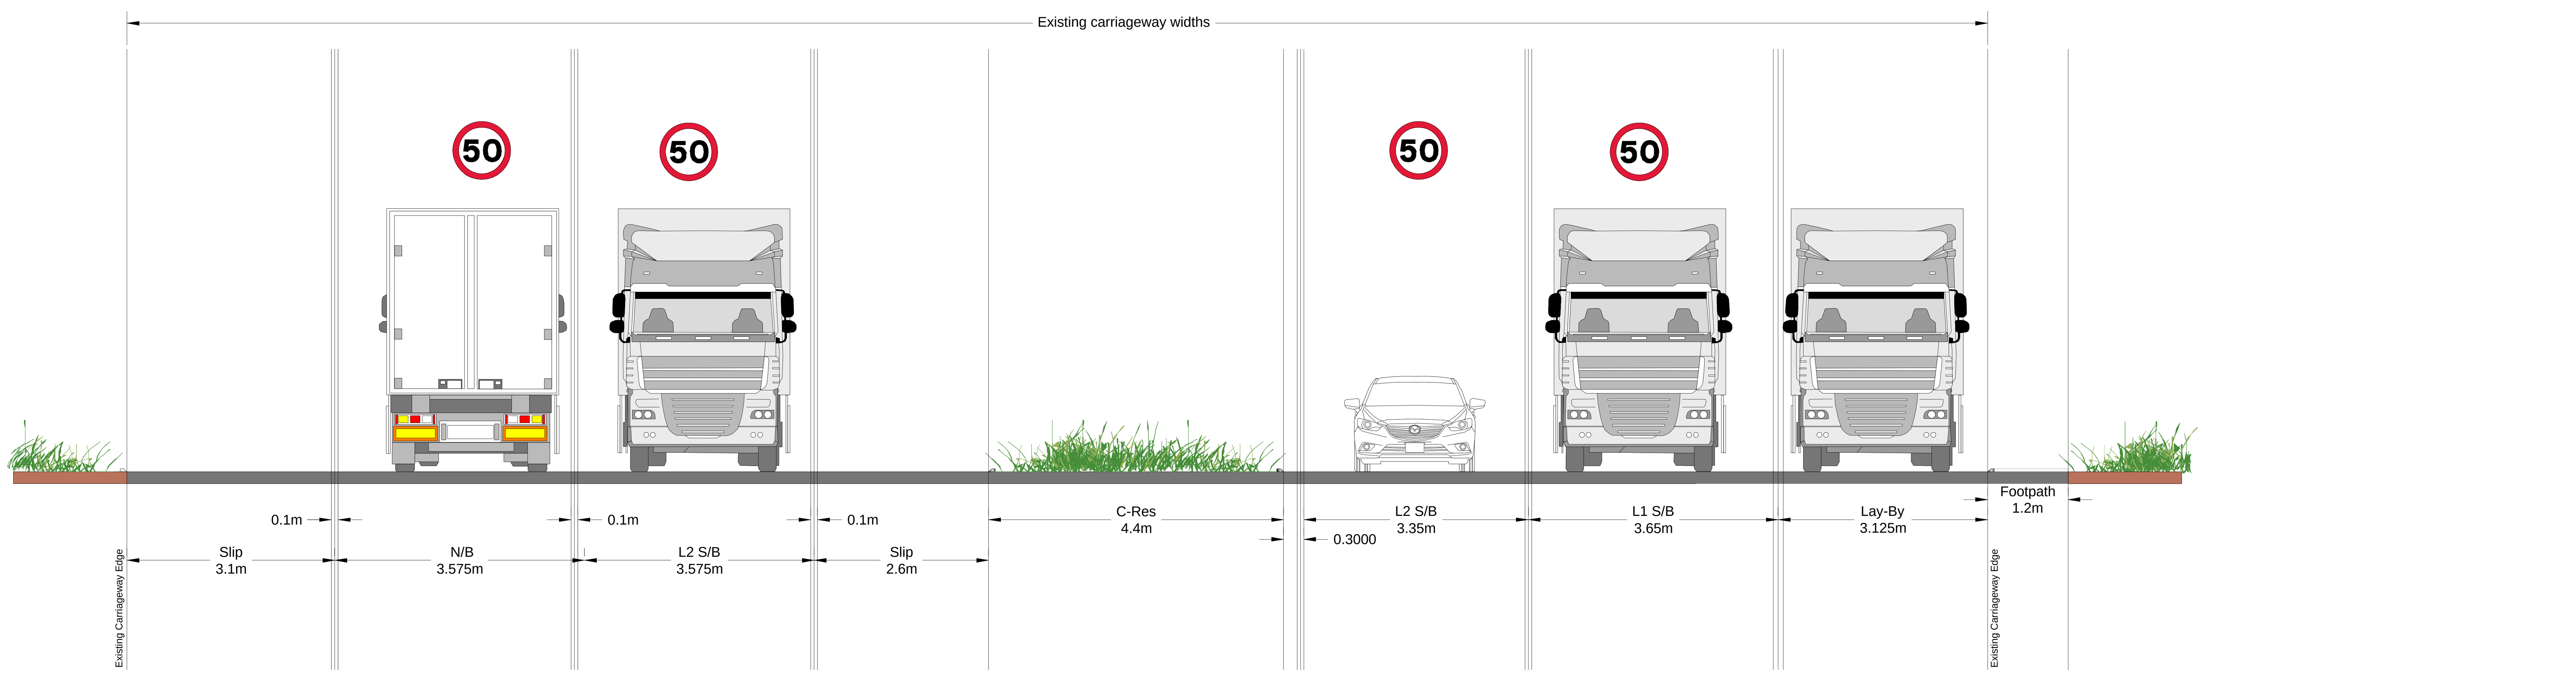

Key Notes

Existing cross section taken from chainage 2680

Temporary Traffic Management

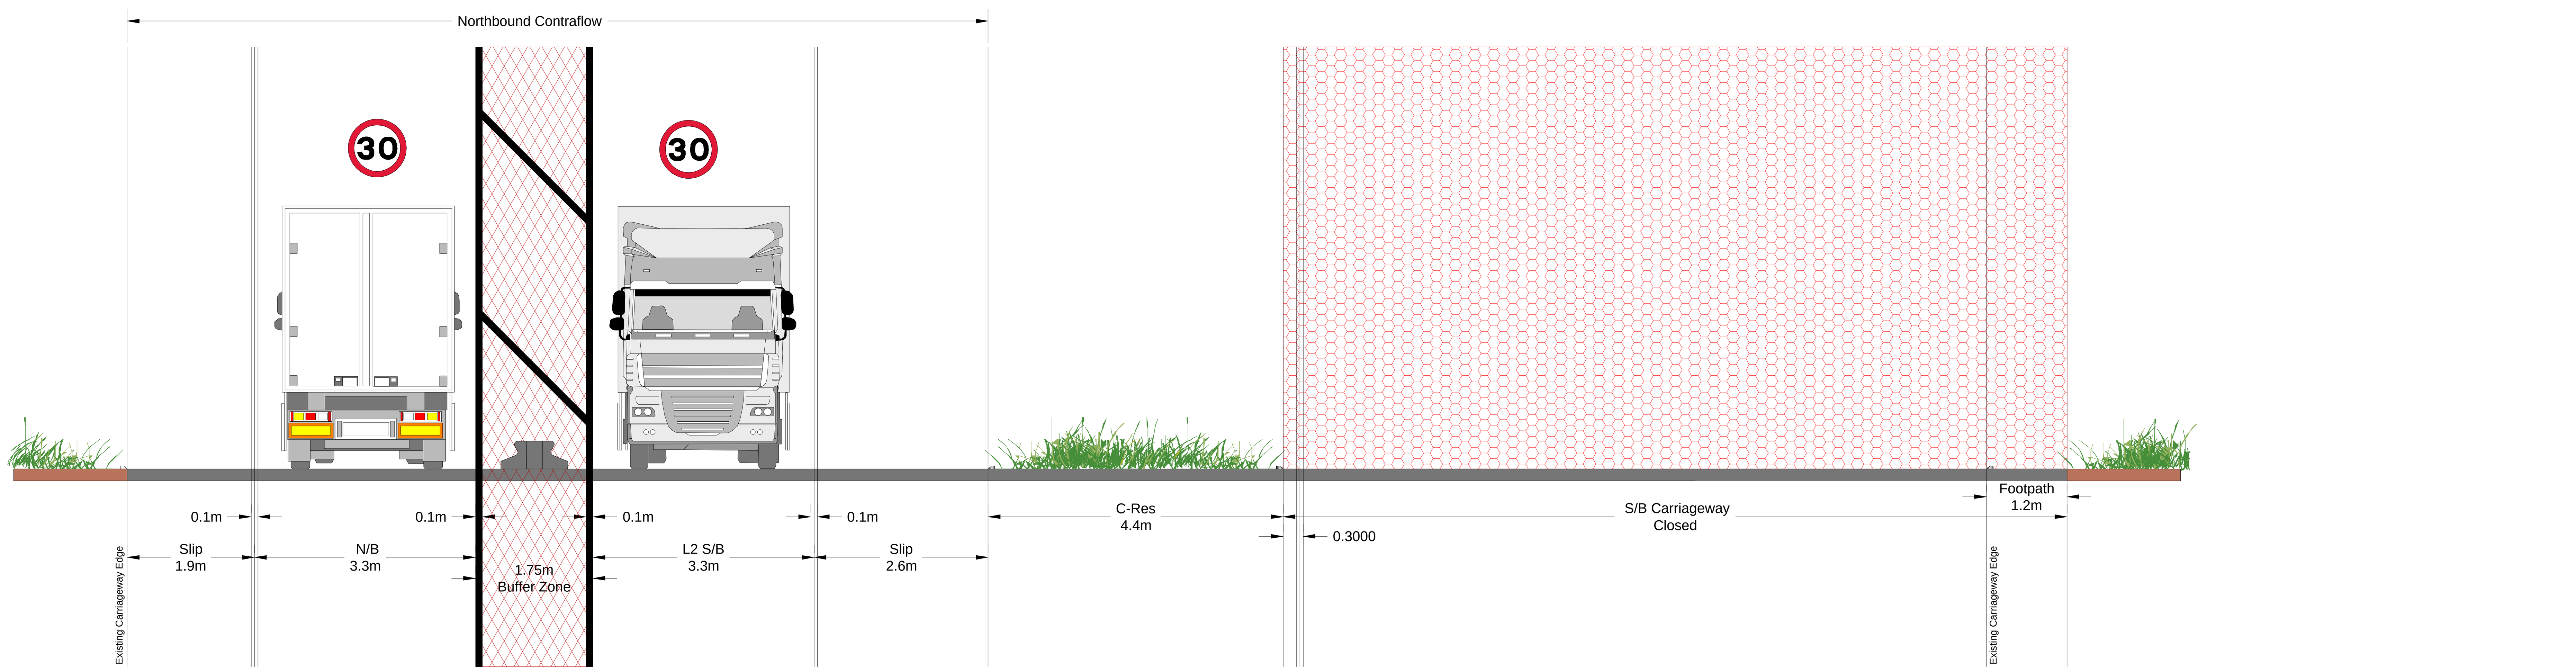

Key Notes

Northbound Contraflow has a 3.3 mtr lane for Northbound traffic with a 1.75mtr buffer zone and a 3.3 mtr lane for the southbound traffic. GST2A Trief kerbs to be introduced within the buffer for approximatley 60m with a concrete infill as per BC-VIR-SP-202415-00001 report, this area to be iluminated.

Cross Sections:

Temporary Traffic Management Cross Sections:

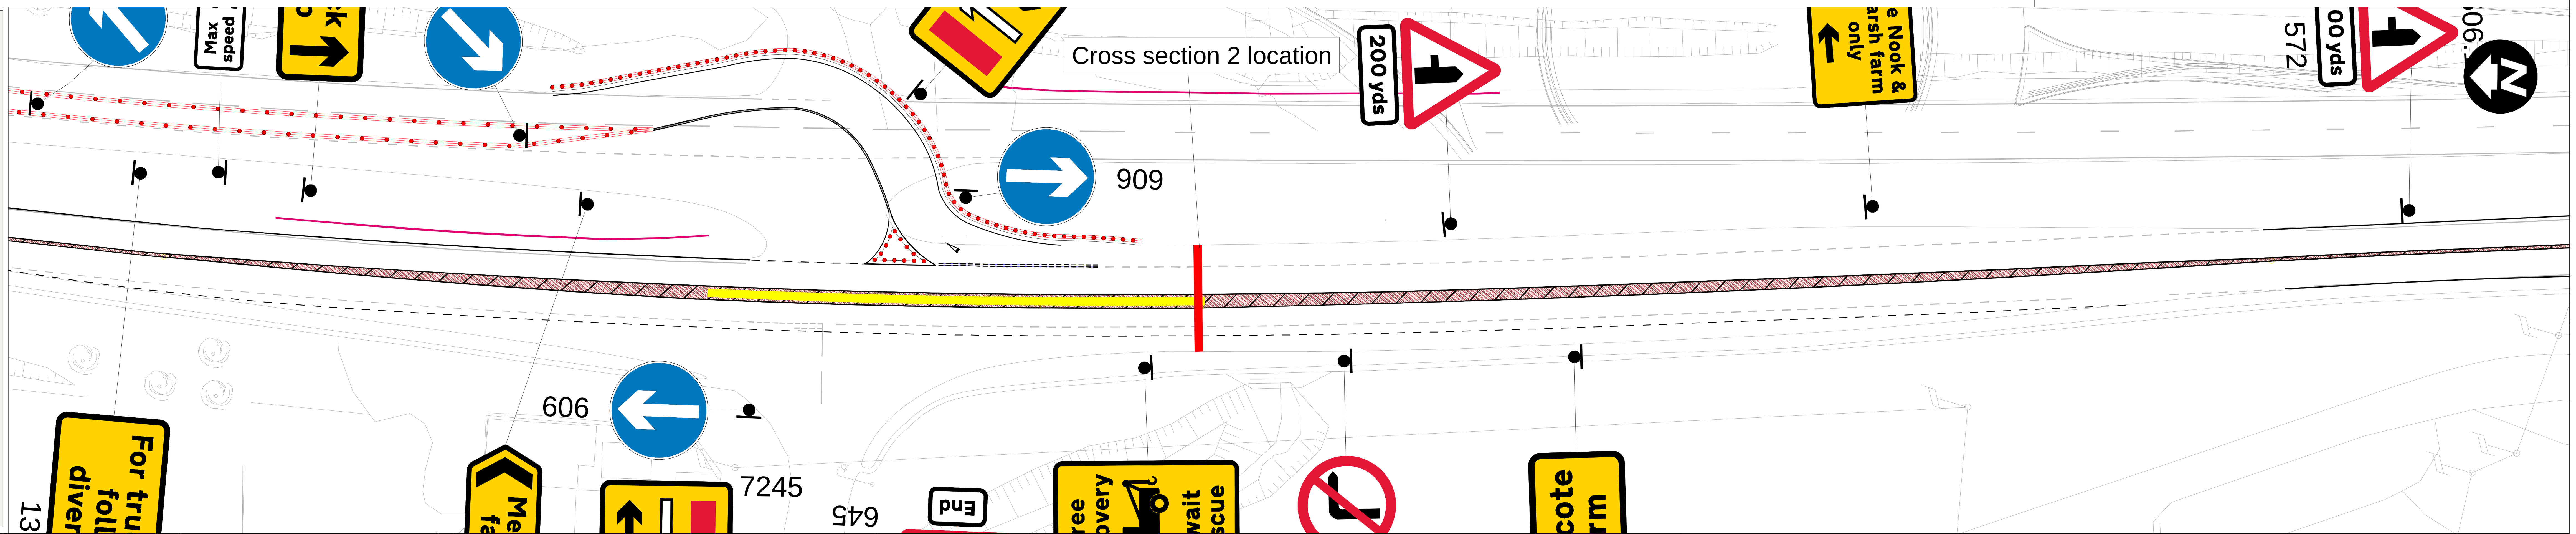

Rev	Description	Drawn	Checked	Approved	Con App

HS2 accepts no responsibility for any circumstances which arise from the reproduction of this document after alteration, amendment or abbreviation or if it is issued in part or issued incompletely in any way.

© Crown Copyright and database right 2018. All rights reserved. Ordnance Survey Licence number 100049190

© Crown Copyright material is reproduced with the permission of Land Registry under delegated authority from the Controller of HMSO.

This material was last updated on 2018 and may not be copied, distributed, sold or published without the formal permission of Land Registry. Only an official copy of a title plan or register obtained from the Land Registry may be used for legal or other official purposes.

Scale with caution as distortion can occur.

This document is issued for the party which commissioned it and for specific purposes connected with the captioned project only. It should not be relied upon by any other party or used for any other purpose. We accept no responsibility for the consequences of this document being relied upon by any other party, or being used for any other purpose, or containing any error or omission which is due to an error or omission in data supplied to us by other parties.

Legends/Notes:

- TVRS: - 300mm Concrete Ramp Terminal
- TVRS: - 700mm Steel Ramp Terminal
- TVRS: - Vecustop/Quest Crash Cushion Terminal
- Traffic Cone
- Traffic Cylinder
- Water-filled Barrier
- Heras Fencing
- TVRS: - Varioguard
- TVRS: - Zoneguard
- TVRS: - REBLOC: RB80S (RB80S_A)
- TVRS: Multibloc
- Sign Position Marker & Leader
- Pedestrian Barrier
- Reflective Studs
- Work Area
- Lateral Safety Zone
- Longitudinal Safety Zone
- No Working Zone (TVRS)
- Deflection Zone (TVRS)

Notes:

HS2

Registered in England: Registration No. 06791686
Registered office: 2 Snow Hill, Queensway, Birmingham, B4 6GA

Official

Creator/Originator

Project/Contract			
Zone	Drawn	Checked	Approved
Drawing Title	Date	Scale	Size
	Deliverable	Gate	Suitability
	Drawing No.		Rev.

© Copyright Controller HMSO 2018. This material is published for High Speed Two (HS2) Limited with the permission of the Controller of Her Majesty's Stationery Office". "The authors of this information are employed by Balfour Beatty Vinci JV. The work reported herein was carried out under a deed placed on 01/08/2017 by High Speed Two (HS2) Limited and should not be relied upon as authoritative by any third party. This report shall not be copied or reproduced in whole or in part except with the express consent of High Speed Two (HS2) Limited

Sign Schedule		Sign Schedule		Sign Schedule		Sign Schedule		Sign Schedule	
	ID: 001 Qty: 1 Ref: 13.9 Schedule 13-9 : Temporary Information		ID: 012 Qty: 1 Ref: 13.9 Schedule 13-9 : Temporary Information		ID: 023 Qty: 2 Ref: 572 Distance ahead to hazard		ID: 034 Qty: 8 Ref: 7105 Lane closure barrier		ID: 045 Qty: 7 Ref: 7291 Free recovery Ends
	ID: 002 Qty: 1 Ref: 2703 Direction of temporary diversion route from junction ahead		ID: 013 Qty: 1 Ref: 13.9 Schedule 13-9 : Temporary Information		ID: 024 Qty: 4 Ref: 506.1 Side road ahead		ID: 035 Qty: 8 Ref: 13.9 NH Cone1		ID: 046 Qty: 1 Ref: 7245 Contraflow Exit Crossover
	ID: 003 Qty: 1 Ref: 13.9 Schedule 13-9 : Temporary Information		ID: 014 Qty: 1 Ref: 13.9 Schedule 13-9 : Temporary Information		ID: 025 Qty: 1 Ref: 616 No entry		ID: 036 Qty: 2 Ref: 13.9 Schedule 13-9 : Temporary Information		ID: 047 Qty: 1 Ref: 7245 Contraflow Exit Crossover
	ID: 004 Qty: 1 Ref: 13.9 Schedule 13-9 : Temporary Information	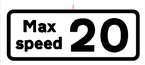	ID: 015 Qty: 2 Ref: 513.2 Max Speed		ID: 026 Qty: 1 Ref: 573 Direction to hazard right		ID: 037 Qty: 1 Ref: 7245 Length Of Road Works		ID: 048 Qty: 1 Ref: 7245 Contraflow Entry Crossover
	ID: 005 Qty: 4 Ref: 612 No right turn		ID: 016 Qty: 2 Ref: 7245 Length Of Road Works		ID: 027 Qty: 2 Ref: 572 Distance over which hazard or prohibition extends		ID: 038 Qty: 1 Ref: 7245 Length Of Road Works		ID: 049 Qty: 13 Ref: 610 Keep left
	ID: 006 Qty: 2 Ref: 2704 Direction of temporary diversion route		ID: 017 Qty: 4 Ref: ERW End of roadworks / 40mph speed limit		ID: 028 Qty: 2 Ref: 7005 Information for drivers in respect of road works		ID: 039 Qty: 1 Ref: 7245 Length Of Road Works		ID: 050 Qty: 10 Ref: 610 Keep right
	ID: 007 Qty: 2 Ref: 2703 Direction of temporary diversion route u-turn at roundabout ahead		ID: 018 Qty: 6 Ref: ERW End of roadworks / 50mph speed limit		ID: 029 Qty: 3 Ref: 606 Turn left		ID: 040 Qty: 1 Ref: 7245 Length Of Road Works		ID: 051 Qty: 2 Ref: 13.9 Schedule 13-9 : Temporary Information
	ID: 008 Qty: 8 Ref: 632 No overtaking		ID: 019 Qty: 2 Ref: ERW End of roadworks / 60mph speed limit		ID: 030 Qty: 3 Ref: 7245 Length Of Road Works		ID: 041 Qty: 1 Ref: 7245 Length Of Road Works		ID: 052 Qty: 1 Ref: 13.9 Schedule 13-9 : Temporary Information
	ID: 009 Qty: 1 Ref: 13.9 NH Cone1		ID: 020 Qty: 29 Ref: 670 30 mph maximum speed limit		ID: 031 Qty: 5 Ref: 645 End panel		ID: 042 Qty: 1 Ref: 7245 Length Of Road Works		ID: 053 Qty: 2 Ref: 13.9 Schedule 13-9 : Temporary Information
	ID: 010 Qty: 2 Ref: 7017 Pedestrians Look Both Ways		ID: 021 Qty: 1 Ref: 13.9 Schedule 13-9 : Temporary Information		ID: 032 Qty: 12 Ref: 7001 Road works ahead		ID: 043 Qty: 2 Ref: 7202.1 Temporary lane availability	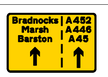	ID: 054 Qty: 8 Ref: 13.9 Schedule 13-9 : Temporary Information
	ID: 011 Qty: 1 Ref: 13.9 Schedule 13-9 : Temporary Information		ID: 022 Qty: 2 Ref: 572 Distance ahead to hazard		ID: 033 Qty: 2 Ref: 517 Road narrows on one side only ahead - left		ID: 044 Qty: 22 Ref: 7291 Free recovery await rescue		

Rev	Description	Drawn	Checked	Approved	Con App

HS2 accepts no responsibility for any circumstances which arise from the reproduction of this document after alteration, amendment or abbreviation or if it is issued in part or issued incompletely in any way.

É Crown Copyright and database right 2018. All rights reserved. Ordnance Survey Licence number 100049190

É Crown Copyright material is reproduced with the permission of Land Registry under delegated authority from the Controller of HMSO.

This material was last updated on 2018 and may not be copied, distributed, sold or published without the formal permission of Land Registry. Only an official copy of a title plan or register obtained from the Land Registry may be used for legal or other official purposes.

Scale with caution as distortion can occur.

This document is issued for the party which commissioned it and for specific purposes connected with the captioned project only. It should not be relied upon by any other party or used for any other purpose. We accept no responsibility for the consequences of this document being relied upon by any other party, or being used for any other purpose, or containing any error or omission which is due to an error or omission in data supplied to us by other parties.

Legends/Notes:

- TVRS: - 300mm Concrete Ramp Terminal
- TVRS: - 700mm Steel Ramp Terminal
- TVRS: - Vecustop/Quest Crash Cushion Terminal
- Traffic Cone
- Traffic Cylinder
- Water-filled Barrier
- Heras Fencing
- TVRS: - Varioguard
- TVRS: - Zoneguard
- TVRS: - REBLOC: RB80S (RB80S_A)
- TVRS: Multibloc
- Sign Position Marker & Leader
- Pedestrian Barrier
- Reflective Studs
- Beige — Work Area
- Blue — Lateral Safety Zone
- Red — Longitudinal Safety Zone
- Red — No Working Zone (TVRS)
- Deflection Zone (TVRS)

Notes:

HS2

Registered in England: Registration No. 06791686
Registered office: 2 Snow Hill, Queensway, Birmingham, B4 6GA

Official

Creator/Originator

Project/Contract

Zone | Drawn | Checked | Approved

Drawing Title | Date | Scale | Size

Deliverable | Gate | Suitability

Drawing No. | Rev.

É Copyright Controller HMSO 2018. This material is published for High Speed Two (HS2) Limited with the permission of the Controller of Her Majesty's Stationery Office". "The authors of this information are employed by Balfour Beatty Vinci JV. The work reported herein was carried out under a deed placed on 01/08/2017 by High Speed Two (HS2) Limited and should not be relied upon as authoritative by any third party. This report shall not be copied or reproduced in whole or in part except with the express consent of High Speed Two (HS2) Limited

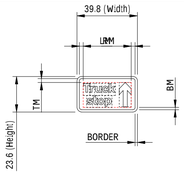

Scale: 1:1 at the size shown

The Main Legend is Transport Heavy at design x-height: 150mm

and shall be varied proportionally for other x-heights

Colours: YELLOW Background, BLACK Legend & Border

Margins & spacings as per Ch 7 of Traffic Signs Manual (4sw = x-hgt)

The tile outlines & red dashed rectangles do not form part of the signs

Working drawing created with CONE SOFTWARE

Single Panel Sign Dimensions		
	Sizes in mm's at Design X-Hgt 150	Sizes in Stroke Widths at X-Hgt 100
Width	1493	39.8
Height	882	23.6
Border	56	1.5
Left Margin [LM]	94	2.5
Right Margin [RM]	94	2.5
Top Margin [TM]	94	2.5
Bottom Margin [BM]	56	1.5

Arrows, Symbols & Patches			
	Sizes in mm's at Design X-Hgt 150	Sizes in Stroke Widths at X-Hgt 100	Diagram and Colour
	300 x 600	8 x 16	Arrow - White

PDF Export Ready Sign Face

Scale 1:2 - Stroke Widths

Scale 1:50 - Millimetres

Note: The scale is the ideal size normally used in a TM diagram

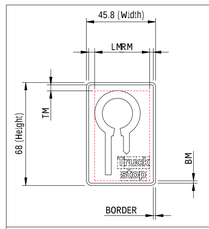

Scale: 1:1 at the size shown

The Main Legend is Transport Heavy at design x-height: 150mm

and shall be varied proportionally for other x-heights

Colours: YELLOW Background, BLACK Legend & Border

Margins & spacings as per Ch 7 of Traffic Signs Manual (4sw = x-hgt)

The tile outlines & red dashed rectangles do not form part of the signs

Working drawing created with CONE SOFTWARE

Single Panel Sign Dimensions		
	Sizes in mm's at Design X-Hgt 150	Sizes in Stroke Widths at X-Hgt 100
Width	1718	45.8
Height	2550	68
Border	56	1.5
Left Margin [LM]	151	4
Right Margin [RM]	94	2.5
Top Margin [TM]	150	4
Bottom Margin [BM]	56	1.5

PDF Export Ready Sign Face

Scale 1:2 - Stroke Widths

Scale 1:50 - Millimetres

Note: The scale is the ideal size normally used in a TM diagram

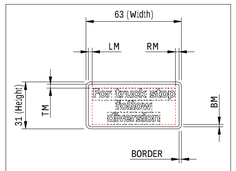

Scale: 1:1 at the size shown

The Main Legend is Transport Heavy at design x-height: 150mm

and shall be varied proportionally for other x-heights

Colours: YELLOW Background, BLACK Legend & Border

Margins & spacings as per Ch 7 of Traffic Signs Manual (4sw = x-hgt)

The tile outlines & red dashed rectangles do not form part of the signs

Working drawing created with CONE SOFTWARE

Single Panel Sign Dimensions		
	Sizes in mm's at Design X-Hgt 150	Sizes in Stroke Widths at X-Hgt 100
Width	2363	63
Height	1163	31
Border	56	1.5
Left Margin [LM]	94	2.5
Right Margin [RM]	94	2.5
Top Margin [TM]	94	2.5
Bottom Margin [BM]	56	1.5

PDF Export Ready Sign Face

Scale 1:2 - Stroke Widths

Scale 1:50 - Millimetres

Note: The scale is the ideal size normally used in a TM diagram

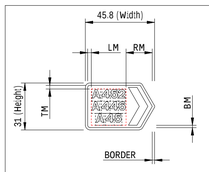

Scale: 1:1 at the size shown

The Main Legend is Transport Heavy at design x-height: 150mm

and shall be varied proportionally for other x-heights

Colours: YELLOW Background, BLACK Legend & Border

Margins & spacings as per Ch 7 of Traffic Signs Manual (4sw = x-hgt)

The tile outlines & red dashed rectangles do not form part of the signs

Working drawing created with CONE SOFTWARE

Single Panel Sign Dimensions		
	Sizes in mm's at Design X-Hgt 150	Sizes in Stroke Widths at X-Hgt 100
Width	1716	45.8
Height	1163	31
Border	56	1.5
Left Margin [LM]	94	2.5
Right Margin [RM]	652	17.4
Top Margin [TM]	94	2.5
Bottom Margin [BM]	56	1.5
Chevron Width	188	5

PDF Export Ready Sign Face

Scale 1:2 - Stroke Widths

Scale 1:50 - Millimetres

Note: The scale is the ideal size normally used in a TM diagram

Scale: 1:1 at the size shown

The Main Legend is Transport Heavy at design x-height: 150mm

and shall be varied proportionally for other x-heights

Colours: YELLOW Background, BLACK Legend & Border

Margins & spacings as per Ch 7 of Traffic Signs Manual (4sw = x-hgt)

The tile outlines & red dashed rectangles do not form part of the signs

Working drawing created with CONE SOFTWARE

Single Panel Sign Dimensions		
	Sizes in mm's at Design X-Hgt 150	Sizes in Stroke Widths at X-Hgt 100
Width	2384	63.6
Height	863	23
Border	56	1.5
Left Margin [LM]	510	13.6
Right Margin [RM]	94	2.5
Top Margin [TM]	94	2.5
Bottom Margin [BM]	56	1.5
Chevron Width	150	4

PDF Export Ready Sign Face

Scale 1:2 - Stroke Widths

Scale 1:50 - Millimetres

Note: The scale is the ideal size normally used in a TM diagram

Scale: 1:1 at the size shown

The Main Legend is Transport Heavy at design x-height: 150mm

and shall be varied proportionally for other x-heights

Colours: YELLOW Background, BLACK Legend & Border

Margins & spacings as per Ch 7 of Traffic Signs Manual (4sw = x-hgt)

The tile outlines & red dashed rectangles do not form part of the signs

Working drawing created with CONE SOFTWARE

Single Panel Sign Dimensions		
	Sizes in mm's at Design X-Hgt 150	Sizes in Stroke Widths at X-Hgt 100
Width	2678	71.4
Height	863	23
Border	56	1.5
Left Margin [LM]	510	13.6
Right Margin [RM]	94	2.5
Top Margin [TM]	94	2.5
Bottom Margin [BM]	56	1.5
Chevron Width	150	4

PDF Export Ready Sign Face

Scale 1:2 - Stroke Widths

Scale 1:50 - Millimetres

Note: The scale is the ideal size normally used in a TM diagram

Scale: 1:1 at the size shown

The Main Legend is Transport Heavy at design x-height: 150mm

and shall be varied proportionally for other x-heights

Colours: YELLOW Background, BLACK Legend & Border

Margins & spacings as per Ch 7 of Traffic Signs Manual (4sw = x-hgt)

The tile outlines & red dashed rectangles do not form part of the signs

Working drawing created with CONE SOFTWARE

Single Panel Sign Dimensions		
	Sizes in mm's at Design X-Hgt 150	Sizes in Stroke Widths at X-Hgt 100
Width	2972	79.2
Height	3761	100.2
Border	56	1.5
Left Margin [LM]	94	2.5
Right Margin [RM]	94	2.5
Top Margin [TM]	94	2.5
Bottom Margin [BM]	56	1.5

PDF Export Ready Sign Face

Scale 1:2 - Stroke Widths

Scale 1:50 - Millimetres

Note: The scale is the ideal size normally used in a TM diagram

Scale: 1:1 at the size shown

The Main Legend is Transport Heavy at design x-height: 150mm

and shall be varied proportionally for other x-heights

Colours: YELLOW Background, BLACK Legend & Border

Margins & spacings as per Ch 7 of Traffic Signs Manual (4sw = x-hgt)

The tile outlines & red dashed rectangles do not form part of the signs

Working drawing created with CONE SOFTWARE

Single Panel Sign Dimensions		
	Sizes in mm's at Design X-Hgt 150	Sizes in Stroke Widths at X-Hgt 100
Width	1634	43.6
Height	563	15
Border	56	1.5
Left Margin [LM]	380	10.1
Right Margin [RM]	94	2.5
Top Margin [TM]	94	2.5
Bottom Margin [BM]	56	1.5
Chevron Width	113	3

PDF Export Ready Sign Face

Scale 1:2 - Stroke Widths

Scale 1:50 - Millimetres

Note: The scale is the ideal size normally used in a TM diagram

Rev	Description	Drawn	Checked	Approved	Con App	
						HS2 accepts no responsibility for any circumstances which arise from the reproduction of this document after alteration, amendment or abbreviation or if it is issued in part or issued incompletely in any way.
						© Crown Copyright and database right 2018. All rights reserved. Ordnance Survey Licence number 100049190
						© Crown Copyright material is reproduced with the permission of Land Registry under delegated authority from the Controller of HMSO. This material was last updated on 2018 and may not be copied, distributed, sold or published without the formal permission of Land Registry. Only an official copy of a title plan or register obtained from the Land Registry may be used for legal or other official purposes.
						Scale with caution as distortion can occur.

This document is issued for the party which commissioned it and for specific purposes connected with the captioned project only. It should not be relied upon by any other party or used for any other purpose. We accept no responsibility for the consequences of this document being relied upon by any other party, or being used for any other purpose, or containing any error or omission which is due to an error or omission in data supplied to us by other parties.

Legends/Notes:

- TVRS: - 300mm Concrete Ramp Terminal
- TVRS: - 700mm Steel Ramp Terminal
- TVRS: - Vecustop/Quest Crash Cushion Terminal
- Traffic Cone
- Traffic Cylinder
- Water-filled Barrier
- Heras Fencing
- TVRS: - Varioguard
- TVRS: - Zoneguard
- TVRS: - REBLOC: RB80S (RB80S_A)
- TVRS: Multibloc
- Sign Position Marker & Leader
- Pedestrian Barrier
- Reflective Studs
- Work Area
- Lateral Safety Zone
- Longitudinal Safety Zone
- No Working Zone (TVRS)
- Deflection Zone (TVRS)

Notes:

HS2

Registered in England: Registration No. 06791686
Registered office: 2 Snow Hill, Queensway, Birmingham, B4 6GA

Official

Creator/Originator

Project/Contract

Zone	Drawn	Checked	Approved

Drawing Title	Date	Scale	Size
	Deliverable	Gate	Suitability
	Drawing No.		Rev.

© Copyright Controller HMSO 2018. This material is published for High Speed Two (HS2) Limited with the permission of the Controller of Her Majesty's Stationery Office". "The authors of this information are employed by Balfour Beatty Vinci JV. The work reported herein was carried out under a deed placed on 01/08/2017 by High Speed Two (HS2) Limited and should not be relied upon as authoritative by any third party. This report shall not be copied or reproduced in whole or in part except with the express consent of High Speed Two (HS2) Limited

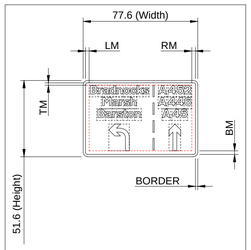

Scale: 1:1 at the size shown

The Main Legend is Transport Heavy at design x-height: 150mm

and shall be varied proportionally for other x-heights

Colours: YELLOW Background, BLACK Legend & Border

Margins & spacings as per Ch 7 of Traffic Signs Manual (4sw = x-hgt)

The tile outlines & red dashed rectangles do not form part of the signs

Working drawing created with CONE SOFTWARE

Single Panel Sign Dimensions		
	Sizes in mm's at Design X-Hgt 150	Sizes in Stroke Widths at X-Hgt 100
Width	2907	77.6
Height	1932	51.6
Border	56	1.5
Left Margin [LM]	94	2.5
Right Margin [RM]	94	2.5
Top Margin [TM]	57	1.5
Bottom Margin [BM]	94	2.5

Arrows, Symbols & Patches			
	Sizes in mm's at Design X-Hgt 150	Sizes in Stroke Widths at X-Hgt 100	Diagram and Colour
	300 x 675	8 x 18	Lane Arrow - White
	525 x 675	14 x 18	Lane Arrow - White

PDF Export Ready Sign Face

Scale 1:2 - Stroke Widths

Scale 1:50 - Millimetres

Note: The scale is the ideal size normally used in a TM diagram

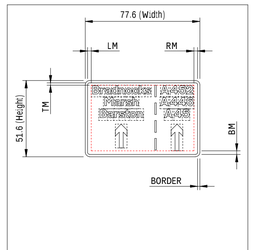

Scale: 1:1 at the size shown

The Main Legend is Transport Heavy at design x-height: 150mm

and shall be varied proportionally for other x-heights

Colours: YELLOW Background, BLACK Legend & Border

Margins & spacings as per Ch 7 of Traffic Signs Manual (4sw = x-hgt)

The tile outlines & red dashed rectangles do not form part of the signs

Working drawing created with CONE SOFTWARE

Single Panel Sign Dimensions		
	Sizes in mm's at Design X-Hgt 150	Sizes in Stroke Widths at X-Hgt 100
Width	2907	77.6
Height	1932	51.6
Border	56	1.5
Left Margin [LM]	94	2.5
Right Margin [RM]	94	2.5
Top Margin [TM]	57	1.5
Bottom Margin [BM]	94	2.5

Arrows, Symbols & Patches			
	Sizes in mm's at Design X-Hgt 150	Sizes in Stroke Widths at X-Hgt 100	Diagram and Colour
	300 x 600	8 x 16	Arrow - White
	300 x 675	8 x 18	Lane Arrow - White

PDF Export Ready Sign Face

Scale 1:2 - Stroke Widths

Scale 1:50 - Millimetres

Note: The scale is the ideal size normally used in a TM diagram

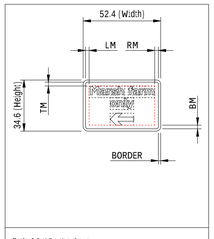

Scale: 1:1 at the size shown

The Main Legend is Transport Heavy at design x-height: 150mm

and shall be varied proportionally for other x-heights

Colours: YELLOW Background, BLACK Legend & Border

Margins & spacings as per Ch 7 of Traffic Signs Manual (4sw = x-hgt)

The tile outlines & red dashed rectangles do not form part of the signs

Working drawing created with CONE SOFTWARE

Single Panel Sign Dimensions		
	Sizes in mm's at Design X-Hgt 150	Sizes in Stroke Widths at X-Hgt 100
Width	1968	52.4
Height	1295	34.6
Border	56	1.5
Left Margin [LM]	94	2.5
Right Margin [RM]	94	2.5
Top Margin [TM]	95	2.5
Bottom Margin [BM]	94	2.5

Arrows, Symbols & Patches			
	Sizes in mm's at Design X-Hgt 150	Sizes in Stroke Widths at X-Hgt 100	Diagram and Colour
	600 x 300	16 x 8	Arrow - White

PDF Export Ready Sign Face

Scale 1:2 - Stroke Widths

Scale 1:50 - Millimetres

Note: The scale is the ideal size normally used in a TM diagram

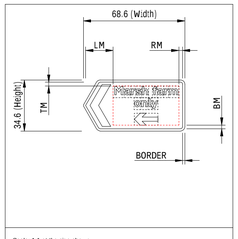

Scale: 1:1 at the size shown

The Main Legend is Transport Heavy at design x-height: 100mm

and shall be varied proportionally for other x-heights

Colours: YELLOW Background, BLACK Legend & Border

Margins & spacings as per Ch 7 of Traffic Signs Manual (4sw = x-hgt)

The tile outlines & red dashed rectangles do not form part of the signs

Working drawing created with CONE SOFTWARE

Single Panel Sign Dimensions		
	Sizes in mm's at Design X-Hgt 100	Sizes in Stroke Widths at X-Hgt 100
Width	1715	68.6
Height	863	34.6
Border	38	1.5
Left Margin [LM]	466	18.6
Right Margin [RM]	63	2.5
Top Margin [TM]	63	2.5
Bottom Margin [BM]	63	2.5
Chevron Width	125	5

Arrows, Symbols & Patches			
	Sizes in mm's at Design X-Hgt 100	Sizes in Stroke Widths at X-Hgt 100	Diagram and Colour
	400 x 200	16 x 8	Arrow - White

PDF Export Ready Sign Face

Scale 1:2 - Stroke Widths

Scale 1:50 - Millimetres

Note: The scale is the ideal size normally used in a TM diagram

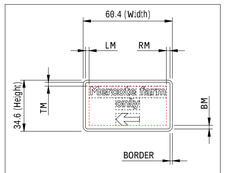

Scale: 1:1 at the size shown

The Main Legend is Transport Heavy at design x-height: 150mm

and shall be varied proportionally for other x-heights

Colours: YELLOW Background, BLACK Legend & Border

Margins & spacings as per Ch 7 of Traffic Signs Manual (4sw = x-hgt)

The tile outlines & red dashed rectangles do not form part of the signs

Working drawing created with CONE SOFTWARE

Single Panel Sign Dimensions		
	Sizes in mm's at Design X-Hgt 150	Sizes in Stroke Widths at X-Hgt 100
Width	2262	60.4
Height	1295	34.6
Border	56	1.5
Left Margin [LM]	94	2.5
Right Margin [RM]	94	2.5
Top Margin [TM]	95	2.5
Bottom Margin [BM]	94	2.5

Arrows, Symbols & Patches			
	Sizes in mm's at Design X-Hgt 150	Sizes in Stroke Widths at X-Hgt 100	Diagram and Colour
	600 x 300	16 x 8	Arrow - White

PDF Export Ready Sign Face

Scale 1:2 - Stroke Widths

Scale 1:50 - Millimetres

Note: The scale is the ideal size normally used in a TM diagram

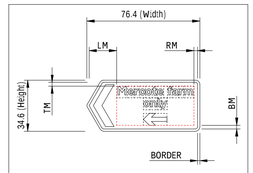

Scale: 1:1 at the size shown

The Main Legend is Transport Heavy at design x-height: 100mm

and shall be varied proportionally for other x-heights

Colours: YELLOW Background, BLACK Legend & Border

Margins & spacings as per Ch 7 of Traffic Signs Manual (4sw = x-hgt)

The tile outlines & red dashed rectangles do not form part of the signs

Working drawing created with CONE SOFTWARE

Single Panel Sign Dimensions		
	Sizes in mm's at Design X-Hgt 100	Sizes in Stroke Widths at X-Hgt 100
Width	1911	76.4
Height	863	34.6
Border	38	1.5
Left Margin [LM]	466	18.6
Right Margin [RM]	63	2.5
Top Margin [TM]	63	2.5
Bottom Margin [BM]	63	2.5
Chevron Width	125	5

Arrows, Symbols & Patches			
	Sizes in mm's at Design X-Hgt 100	Sizes in Stroke Widths at X-Hgt 100	Diagram and Colour
	400 x 200	16 x 8	Arrow - White

PDF Export Ready Sign Face

Scale 1:2 - Stroke Widths

Scale 1:50 - Millimetres

Note: The scale is the ideal size normally used in a TM diagram

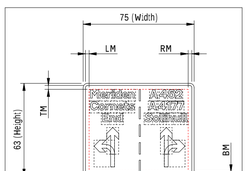

Scale: 1:1 at the size shown

The Main Legend is Transport Heavy at design x-height: 100mm

and shall be varied proportionally for other x-heights

Colours: YELLOW Background, BLACK Legend & Border

Margins & spacings as per Ch 7 of Traffic Signs Manual (4sw = x-hgt)

The tile outlines & red dashed rectangles do not form part of the signs

Working drawing created with CONE SOFTWARE

Single Panel Sign Dimensions		
	Sizes in mm's at Design X-Hgt 100	Sizes in Stroke Widths at X-Hgt 100
Width	1876	75
Height	1575	63
Border	38	1.5
Left Margin [LM]	63	2.5
Right Margin [RM]	63	2.5
Top Margin [TM]	63	2.5
Bottom Margin [BM]	38	1.5

Arrows, Symbols & Patches			
	Sizes in mm's at Design X-Hgt 100	Sizes in Stroke Widths at X-Hgt 100	Diagram and Colour
	200 x 450	8 x 18	Lane Arrow - White
	350 x 450	14 x 18	Lane Arrow - White

PDF Export Ready Sign Face

Scale 1:2 - Stroke Widths

Scale 1:50 - Millimetres

Note: The scale is the ideal size normally used in a TM diagram

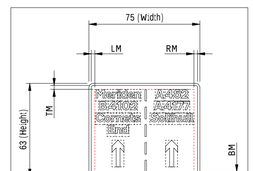

Scale: 1:1 at the size shown

The Main Legend is Transport Heavy at design x-height: 100mm

and shall be varied proportionally for other x-heights

Colours: YELLOW Background, BLACK Legend & Border

Margins & spacings as per Ch 7 of Traffic Signs Manual (4sw = x-hgt)

The tile outlines & red dashed rectangles do not form part of the signs

Working drawing created with CONE SOFTWARE

Single Panel Sign Dimensions		
	Sizes in mm's at Design X-Hgt 100	Sizes in Stroke Widths at X-Hgt 100
Width	1876	75
Height	1575	63
Border	38	1.5
Left Margin [LM]	62	2.5
Right Margin [RM]	62	2.5
Top Margin [TM]	63	2.5
Bottom Margin [BM]	38	1.5

Arrows, Symbols & Patches			
	Sizes in mm's at Design X-Hgt 100	Sizes in Stroke Widths at X-Hgt 100	Diagram and Colour
	200 x 450	8 x 18	Lane Arrow - White

PDF Export Ready Sign Face

Scale 1:2 - Stroke Widths

Scale 1:50 - Millimetres

Note: The scale is the ideal size normally used in a TM diagram

Rev	Description	Drawn	Checked	Approved	Con App

Scale with caution as distortion can occur.

HS2 accepts no responsibility for any circumstances which arise from the reproduction of this document after alteration, amendment or abbreviation or if it is issued in part or issued incompletely in any way.

© Crown Copyright and database right 2018. All rights reserved. Ordnance Survey Licence number 100049190

© Crown Copyright material is reproduced with the permission of Land Registry under delegated authority from the Controller of HMSO.

This material was last updated on 2018 and may not be copied, distributed, sold or published without the formal permission of Land Registry. Only an official copy of a title plan or register obtained from the Land Registry may be used for legal or other official purposes.

This document is issued for the party which commissioned it and for specific purposes connected with the captioned project only. It should not be relied upon by any other party or used for any other purpose. We accept no responsibility for the consequences of this document being relied upon by any other party, or being used for any other purpose, or containing any error or omission which is due to an error or omission in data supplied to us by other parties.

Legends/Notes:

- TVRS: - 300mm Concrete Ramp Terminal
- TVRS: - 700mm Steel Ramp Terminal
- TVRS: - Vecustop/Quest Crash Cushion Terminal
- Traffic Cone
- Traffic Cylinder
- Water-filled Barrier
- Heras Fencing
- TVRS: - Varioguard
- TVRS: - Zoneguard
- TVRS: - REBLOC: RB80S (RB80S_A)
- TVRS: Multibloc
- Sign Position Marker & Leader
- Pedestrian Barrier
- Reflective Studs
- Work Area
- Lateral Safety Zone
- Longitudinal Safety Zone
- No Working Zone (TVRS)
- Deflection Zone (TVRS)

Notes:

HS2

Registered in England: Registration No. 06791686
Registered office: 2 Snow Hill, Queensway, Birmingham, B4 6GA

Official

Creator/Originator

Project/Contract

Zone

Drawn	Checked	Approved

Drawing Title

Date	Scale	Size

Deliverable	Gate	Suitability

Drawing No.	Rev.

© Copyright Controller HMSO 2018. This material is published for High Speed Two (HS2) Limited with the permission of the Controller of Her Majesty's Stationery Office". "The authors of this information are employed by Balfour Beatty Vinci JV. The work reported herein was carried out under a deed placed on 01/08/2017 by High Speed Two (HS2) Limited and should not be relied upon as authoritative by any third party. This report shall not be copied or reproduced in whole or in part except with the express consent of High Speed Two (HS2) Limited