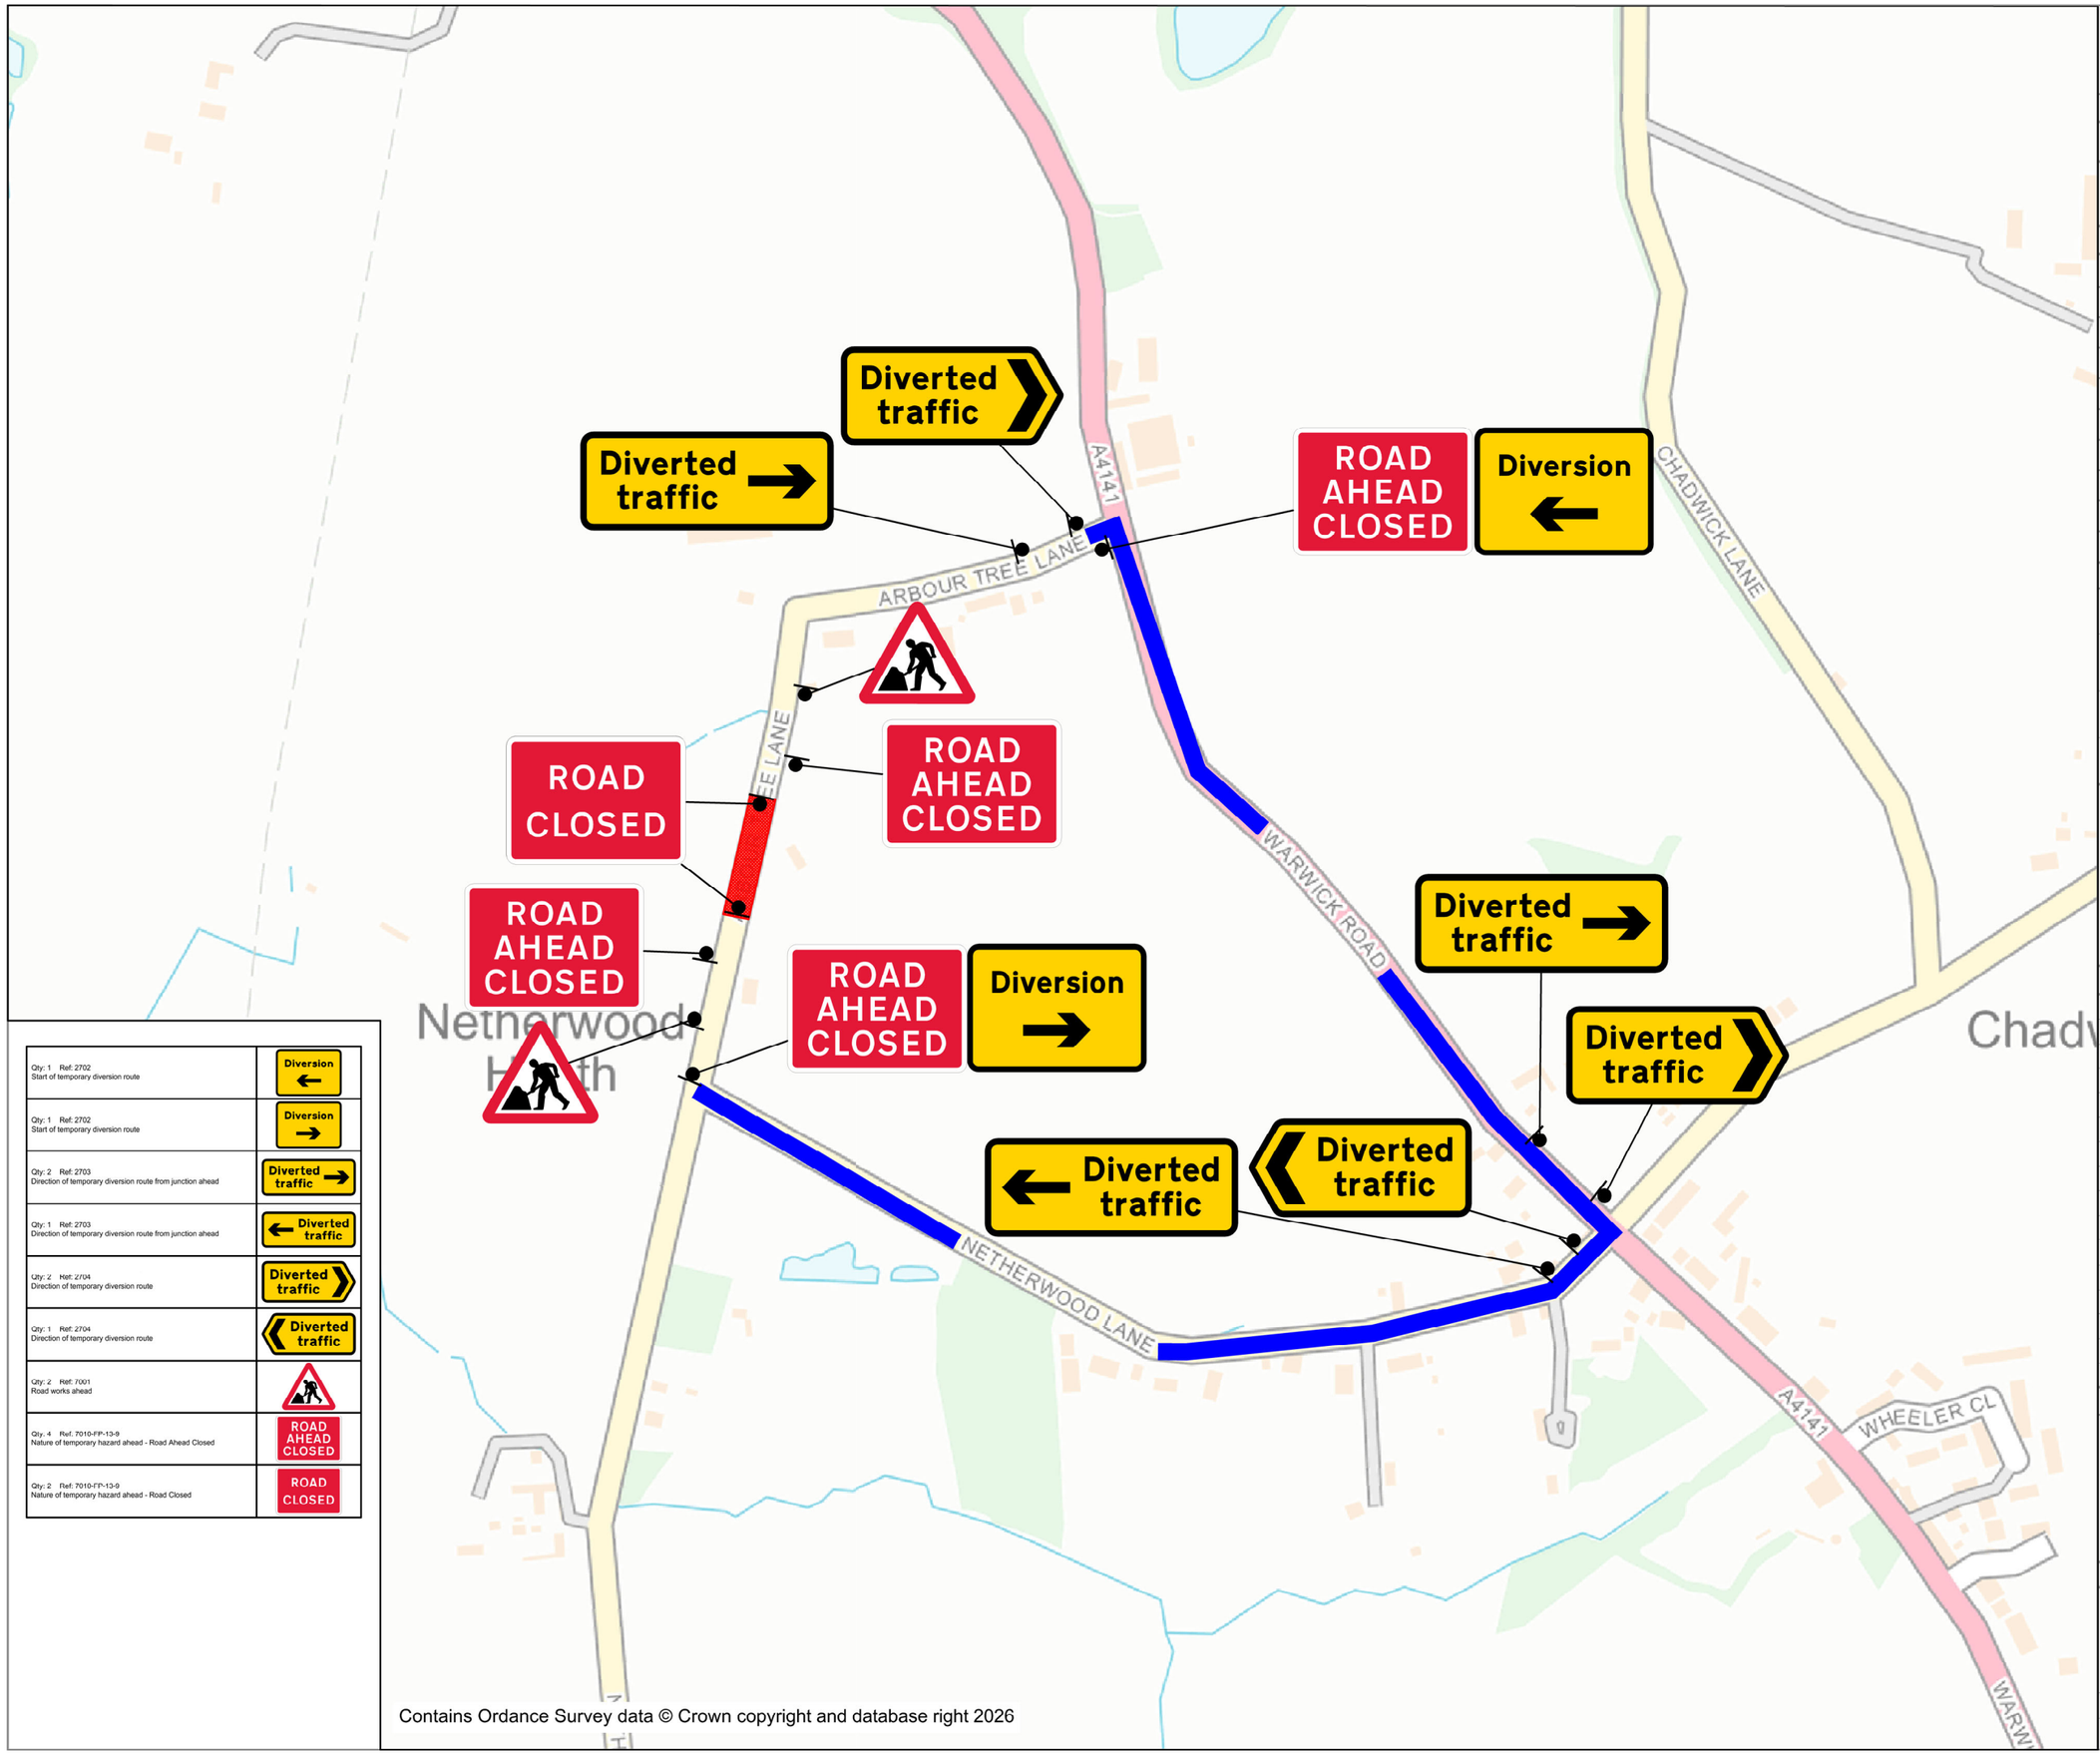

Qty: 1 Ref: 2702 Start of temporary diversion route	Diversion ←
Qty: 1 Ref: 2702 Start of temporary diversion route	Diversion →
Qty: 2 Ref: 2703 Direction of temporary diversion route from junction ahead	Diverted traffic →
Qty: 1 Ref: 2703 Direction of temporary diversion route from junction ahead	← Diverted traffic
Qty: 2 Ref: 2704 Direction of temporary diversion route	Diverted traffic
Qty: 1 Ref: 2704 Direction of temporary diversion route	Diverted traffic
Qty: 2 Ref: 7001 Road works ahead	
Qty: 4 Ref: 7010-FP-13-9 Nature of temporary hazard ahead - Road Ahead Closed	ROAD AHEAD CLOSED
Qty: 2 Ref: 7010-FP-13-9 Nature of temporary hazard ahead - Road Closed	ROAD CLOSED

N

Chevron
Traffic Management

Drawing Notes

Cone lights spaced minimum 9m, cones to be 750 mm or 1m

All works to be carried out as per safety at streetworks and roadworks "A Code of Practice" October 2013. CPA conditions apply unless otherwise agreed.

Traffic Management Key

	Area of Works
	Safety Zones
	Road Signs
	Temporary Traffic Signals
	Temporary Pedestrian Signals
	Road Cones
	Pedestrian Barrier
	Ramps
	No Waiting Cones

Site Details

Traffic Management	Road closure & diversion
Speed of road (mph)	50
Minimum sideways safety zone (S)	1.2m
Minimum longways safety zone (L)	30m

Additional Notes:

Diversion: Clockwise, A4141 Warwick Road, Netherwood Lane, Abour Lane

Anti-clockwise: Vice Versa

Drawing Office

DRAWING NUMBER	14300883	
CONTRACT NUMBER		
PHASE NUMBER	1 of 1	
PAGE NUMBER	1 of 1	
SURVEYED BY / DATE	Customer	Customer
DRAWN BY / DATE	VASH	19/06/26
CHECKED BY / DATE	AJ	19/06/26
APPROVED BY / DATE	AJ	19/06/26
CLIENT REF	N/A	
SCALE @ A3	NTS	

REV		BY	DATE
A			
B			
C			
D			

Client

SEVERN TRENT

Site Address

Low Ceilings,
Arbor Tree Lane,
Warwickshire,
B93 0AB

Co-ordinates, Latitude - Longitude

52.359191 , -1.7087293