


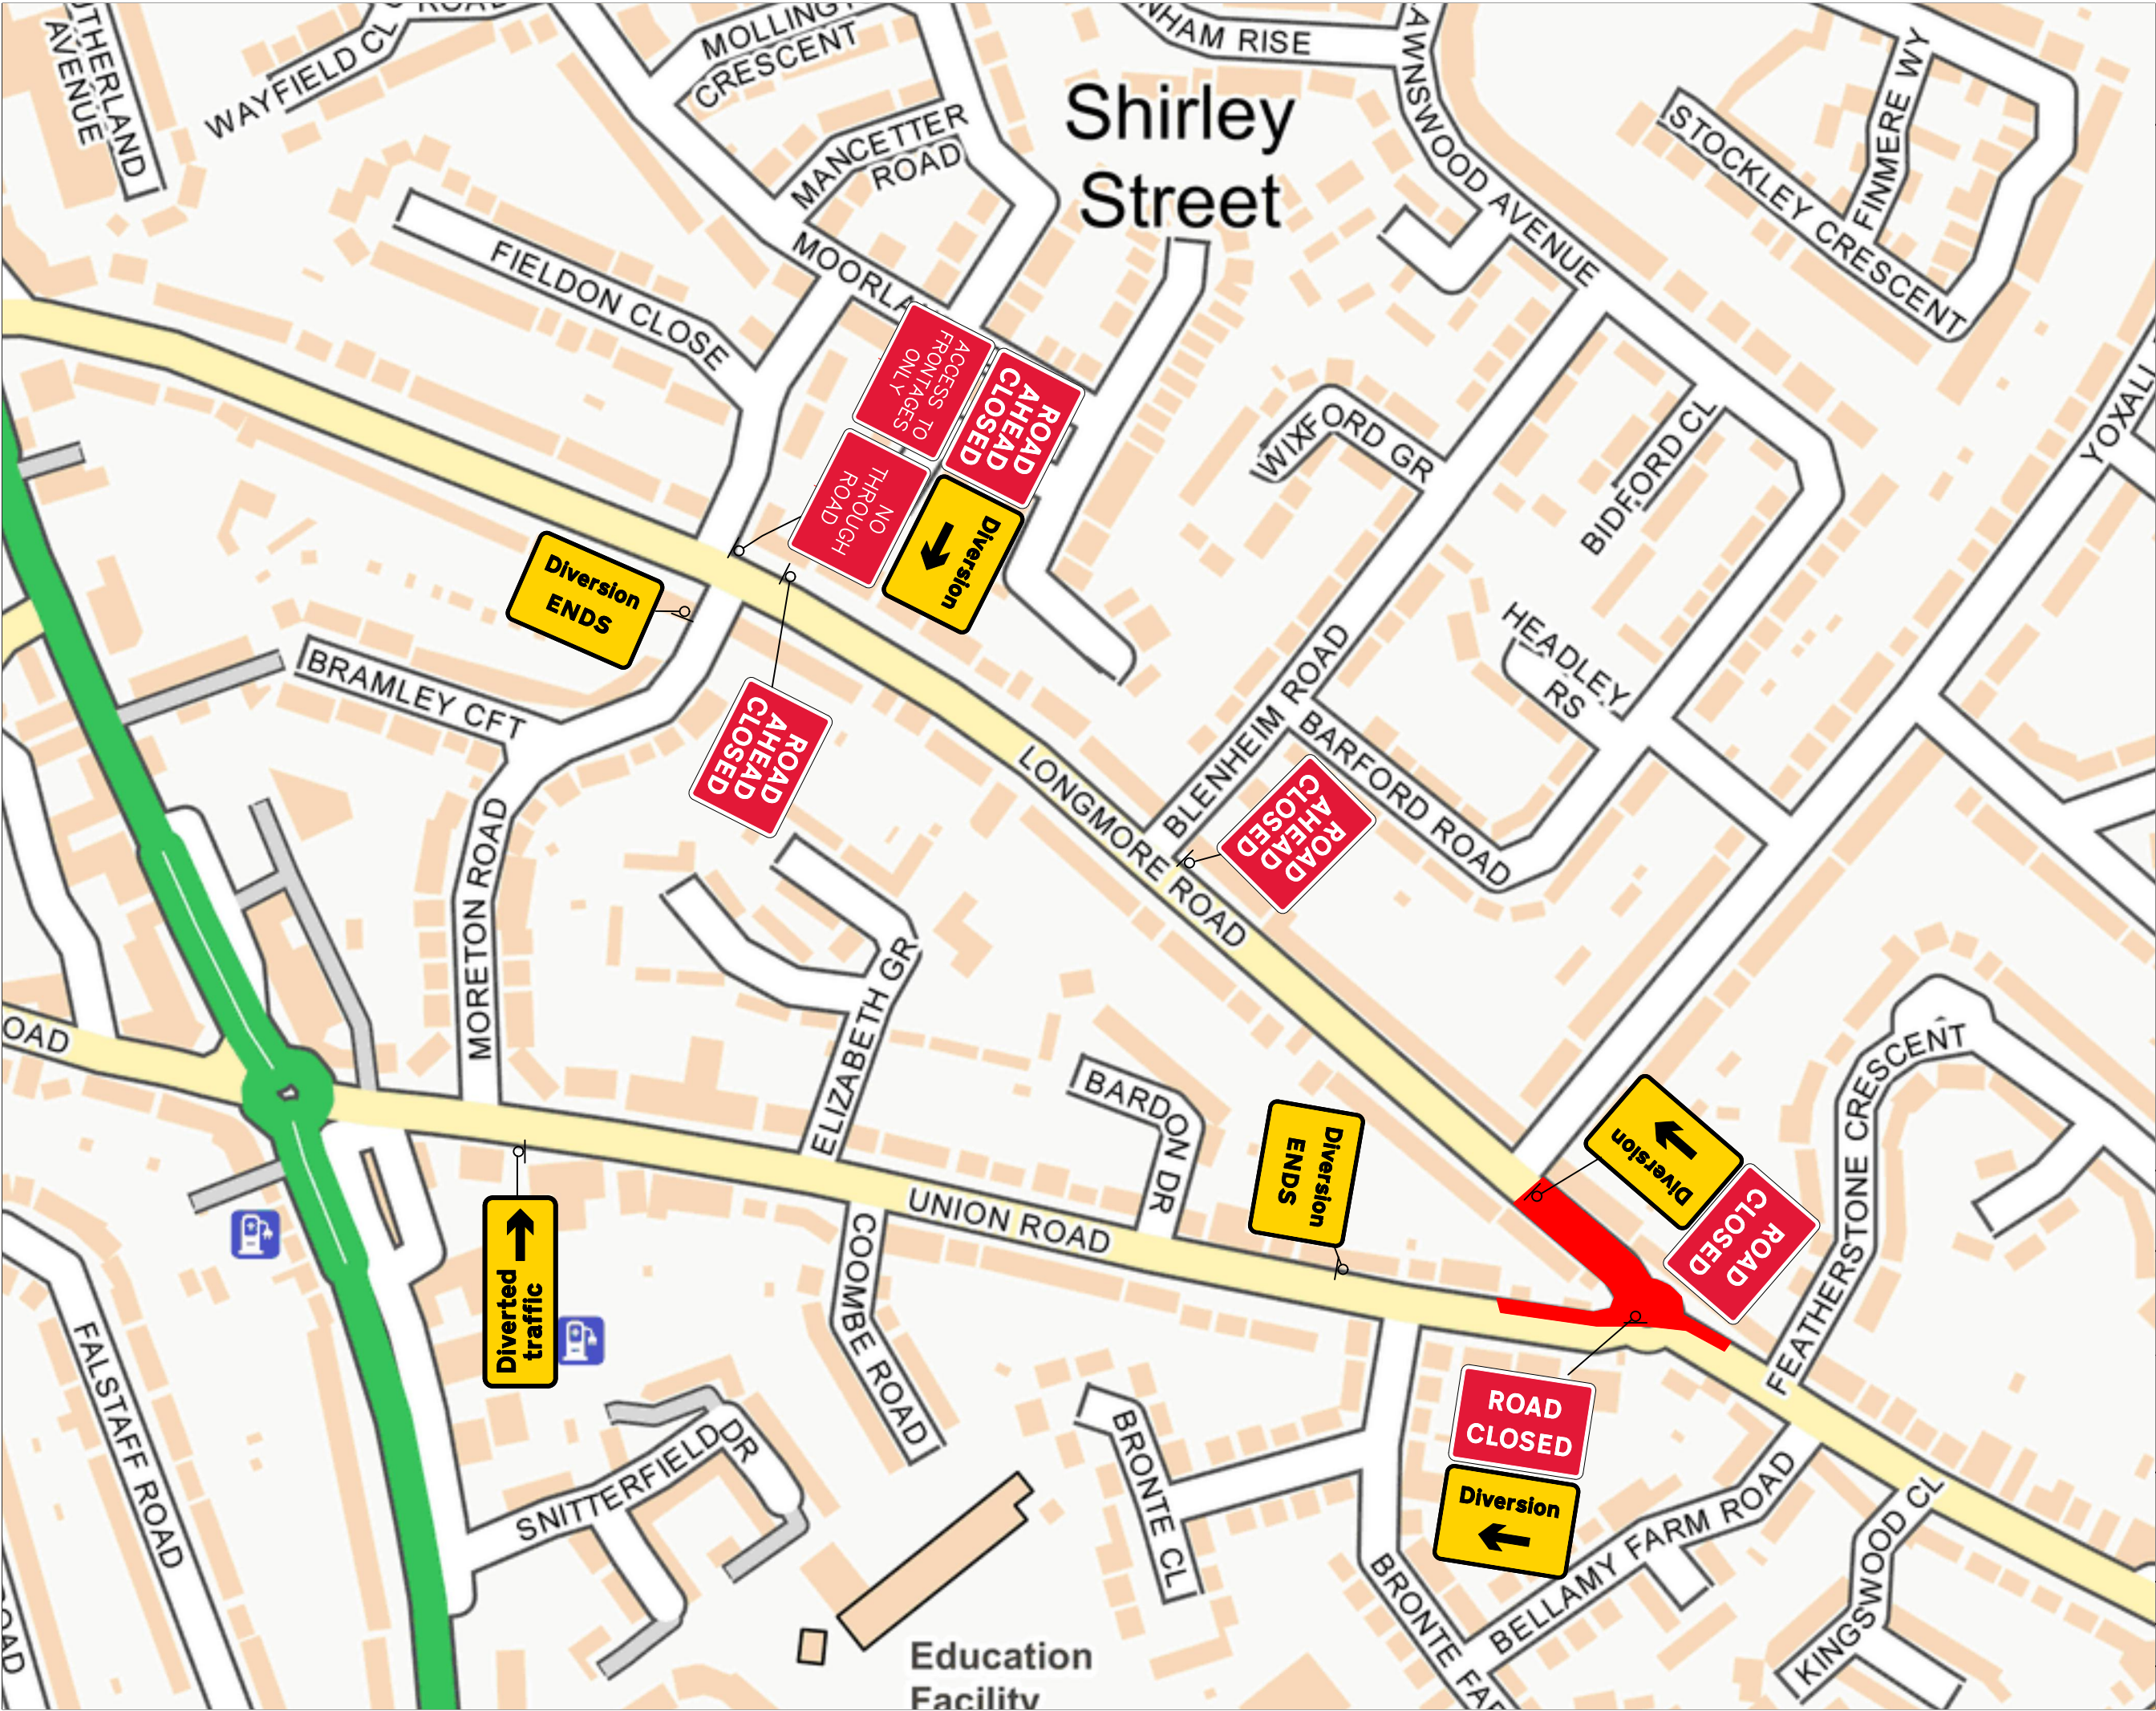

NOTES:
ALL TRAFFIC MANAGEMENT TO BE IN ACCORDANCE
WITH 'SAFETY AT STREETWORKS & ROADWORKS'
AND THE TSRGD 2016, AND INSTALLATION,
MAINTENANCE AND DISMANTLE METHODS MUST
COMPLY WITH HEADWAY TRAFFIC MANAGEMENT'S
RELEVANT METHOD STATEMENT(S).

HEADWAY
TRAFFIC MANAGEMENT

ERRIS

PROJECT:

Diversion Route

SITE ADDRESS:

**Longmore Road,
Shirley, Solihull,
B90 3BZ**

DRAWN BY:	DATE:
C.Daker	01/07/2026
CHECKED BY:	OUR REF:
C.Owen	1a
REF:	REVISION:
1a	2