


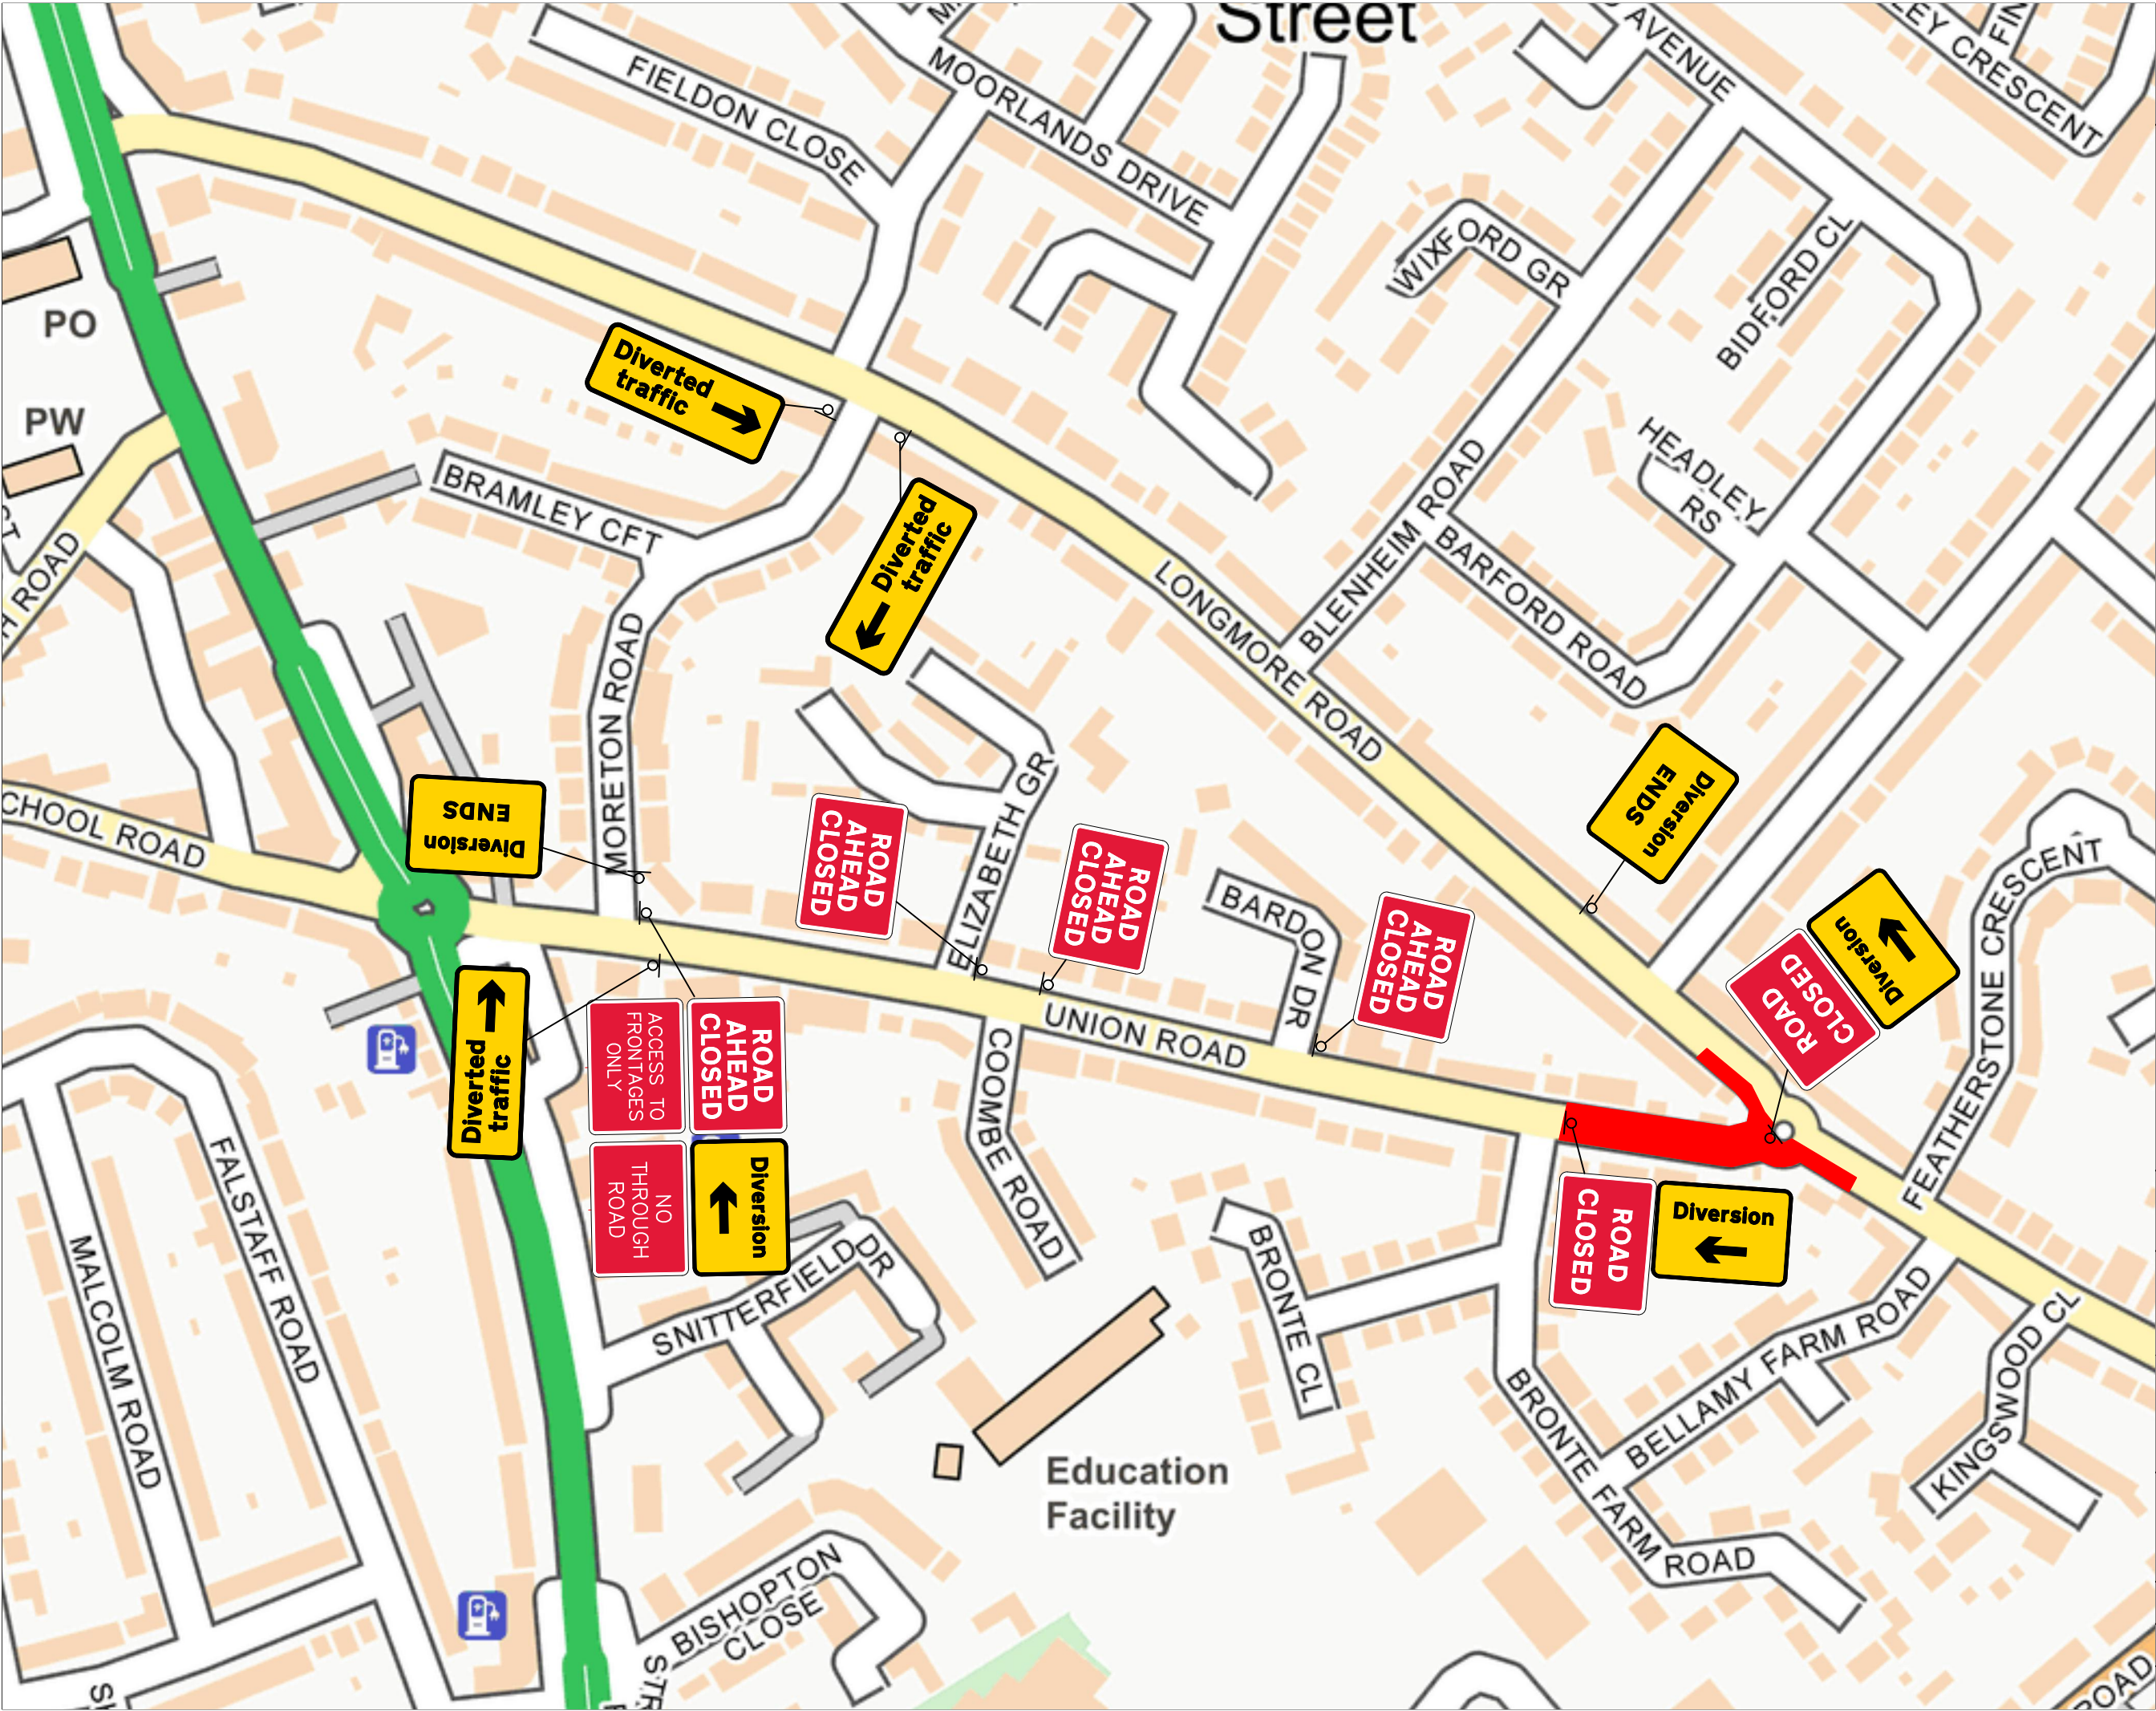

NOTES:
ALL TRAFFIC MANAGEMENT TO BE IN ACCORDANCE WITH 'SAFETY AT STREETWORKS & ROADWORKS' AND THE TSRGD 2016, AND INSTALLATION, MAINTENANCE AND DISMANTLE METHODS MUST COMPLY WITH HEADWAY TRAFFIC MANAGEMENT'S RELEVANT METHOD STATEMENT(S).

HEADWAY
TRAFFIC MANAGEMENT

ERRIS

PROJECT:
Diversion Route

SITE ADDRESS:
**Union Road,
Shirley, Solihull,
B90 3BZ**

DRAWN BY: C.Daker	DATE: 14/09/2026
CHECKED BY: C.Owen	OUR REF: 2a
REF: 2a	REVISION: 2