


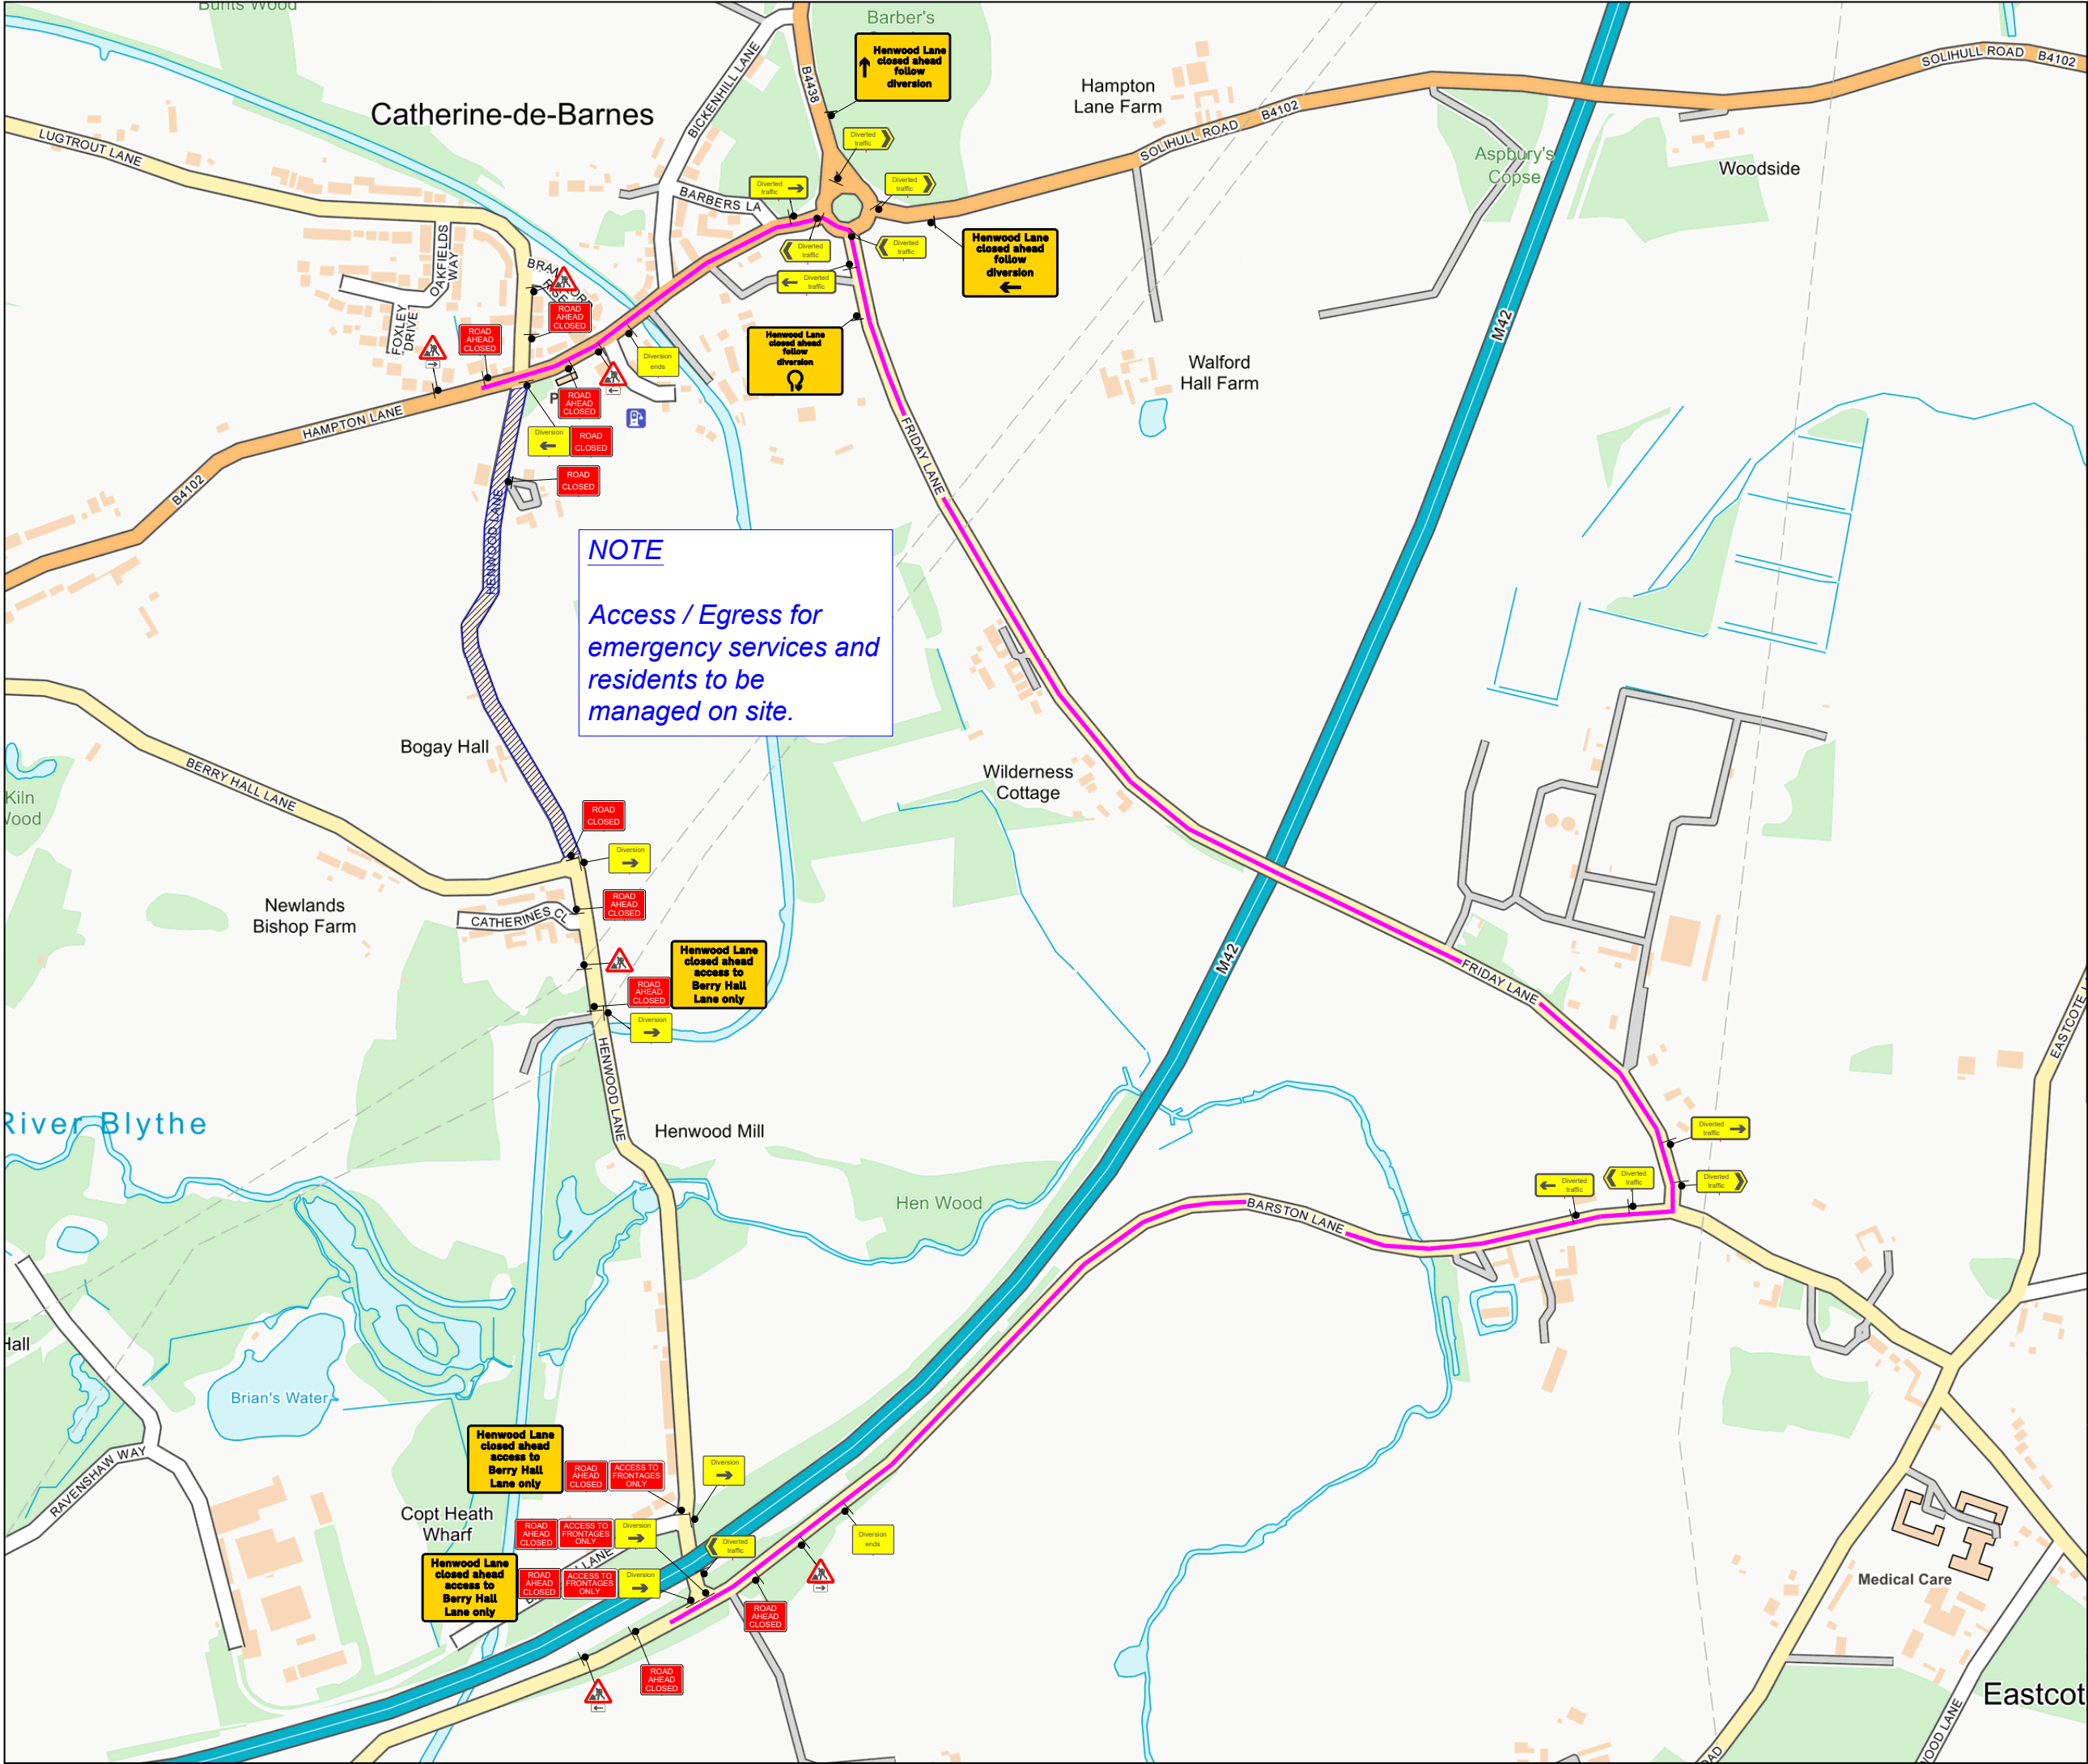

KEY

Cone

Sign

Work area

Diversion route

Sign Count

42

Diversion Route

Clockwise Diversion

Hampton Lane / Friday Lane / Barston Lane

Anti-Clockwise Diversion

Barston Lane / Friday Lane / Hampton Lane

Min width of sideways safety zone (S)

0.5 m

Min length of longways clearance (L)

0.5 m

Speed of the road

30

Rev	Description	By	Chk	Date
-	-	-	-	-

Revisions

Client:

nationalgrid

Project:

Henwood Lane,
Solihull, B91 2TH
Grid Ref: (x)417854 ; (y)279927

Title:

Road Closure And Diversion

DOOCEY

Traffic Management

Design: ACW	Drawn: ACW	Chkd: OP
Date: 30/07/26	Date: 30/07/26	Date: 30/07/26
Scale: A3 - NTS	Status: Proposed	

Drawing No

DTM9974 - 001

Rev:

-