


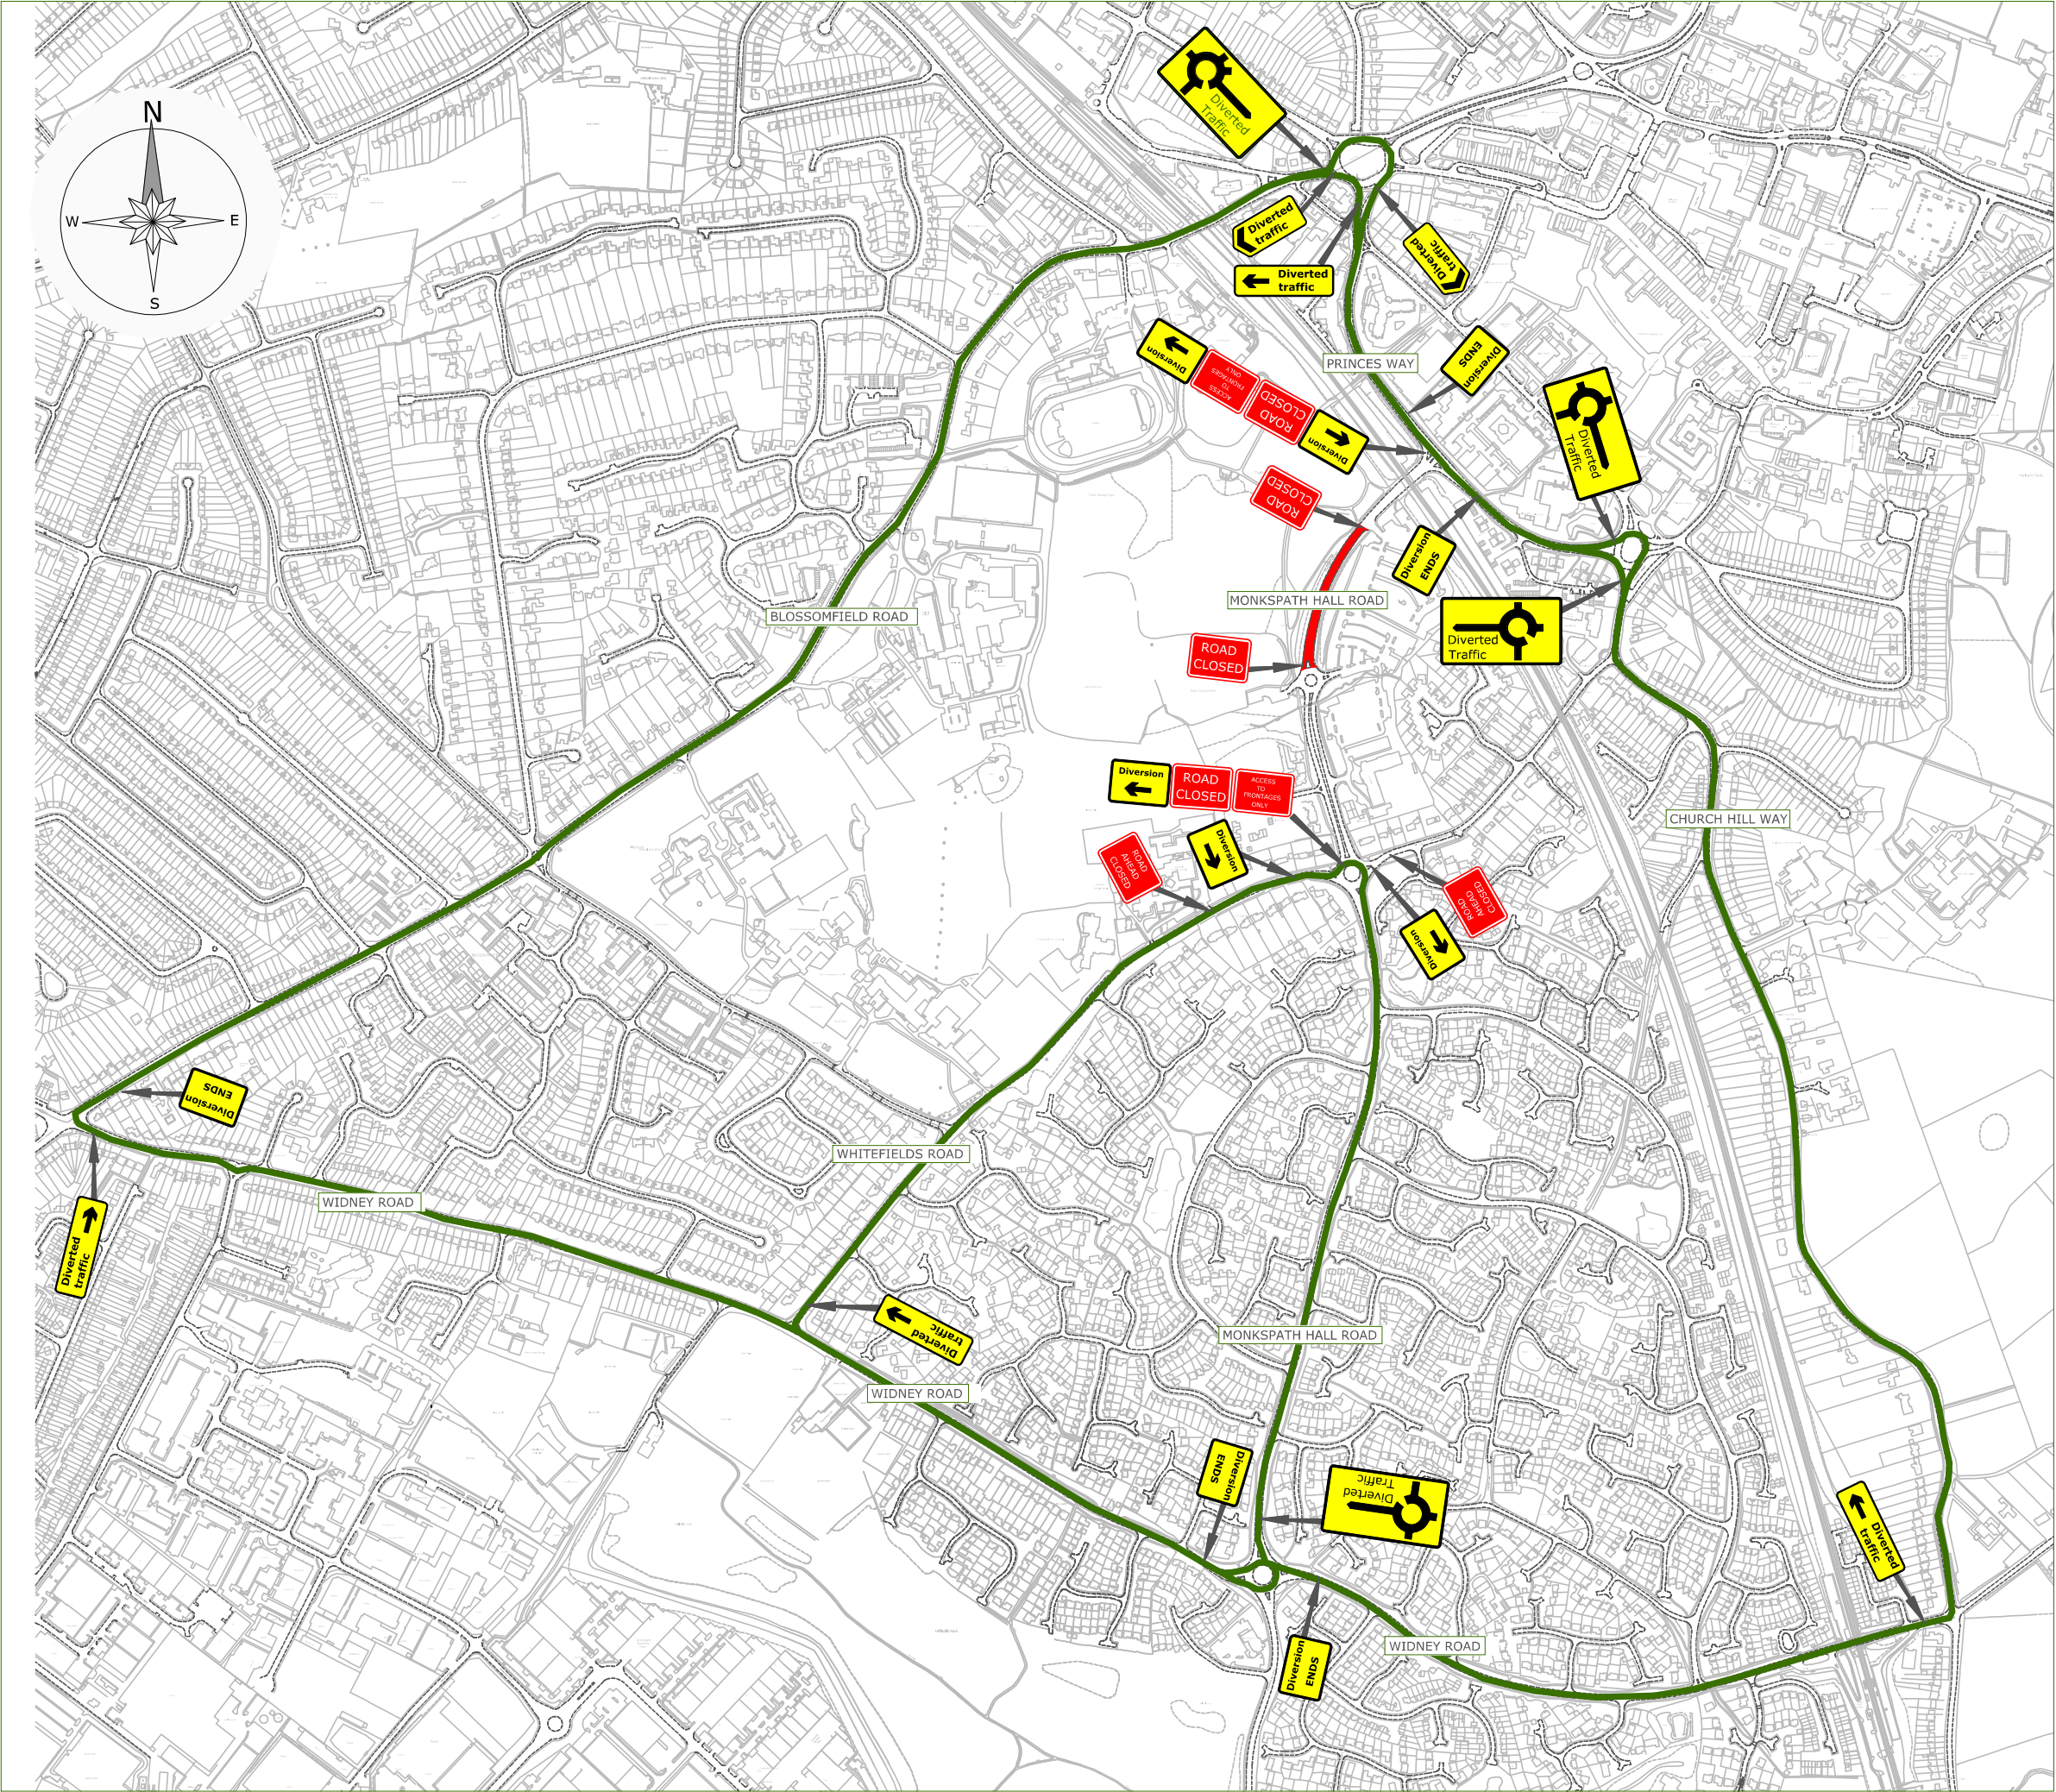

Drawing Number:				
TFX #				REV
KEY				
---	LINE OF WORKS	➡	PERM LIGHT	
▤	WORK AREA	⚡	PED CROSSING LIGHT	
■	ROAD CLOSURE	⛔	BUS STOP	
—	DIVERSION			
●	CONES			
⚡	TEMP LIGHT			
⬮	TEMP SIGN			
WORKING IN PARTNERSHIP WITH				
traffix				
MIDLANDS REGIONAL OFFICE OXFORD COURT OXFORD ST BHAM B5 5NF TEL-0121 643 0400 FAX-0121 643 0498				
Rev	Date	Comments	By	Chk
Client		Roundtable		
Project		Fireworks display traffic management plan		
Title		Proposed Road Closure Monkspath Hall Road Solihull		
Scale		NTS		A3
Date		19/10/2012		
Drawn: IC		Checked: AW	Approved: DP	
Copyright reserved Traffix Ltd Not to be reproduced unless by written authorisation.				