


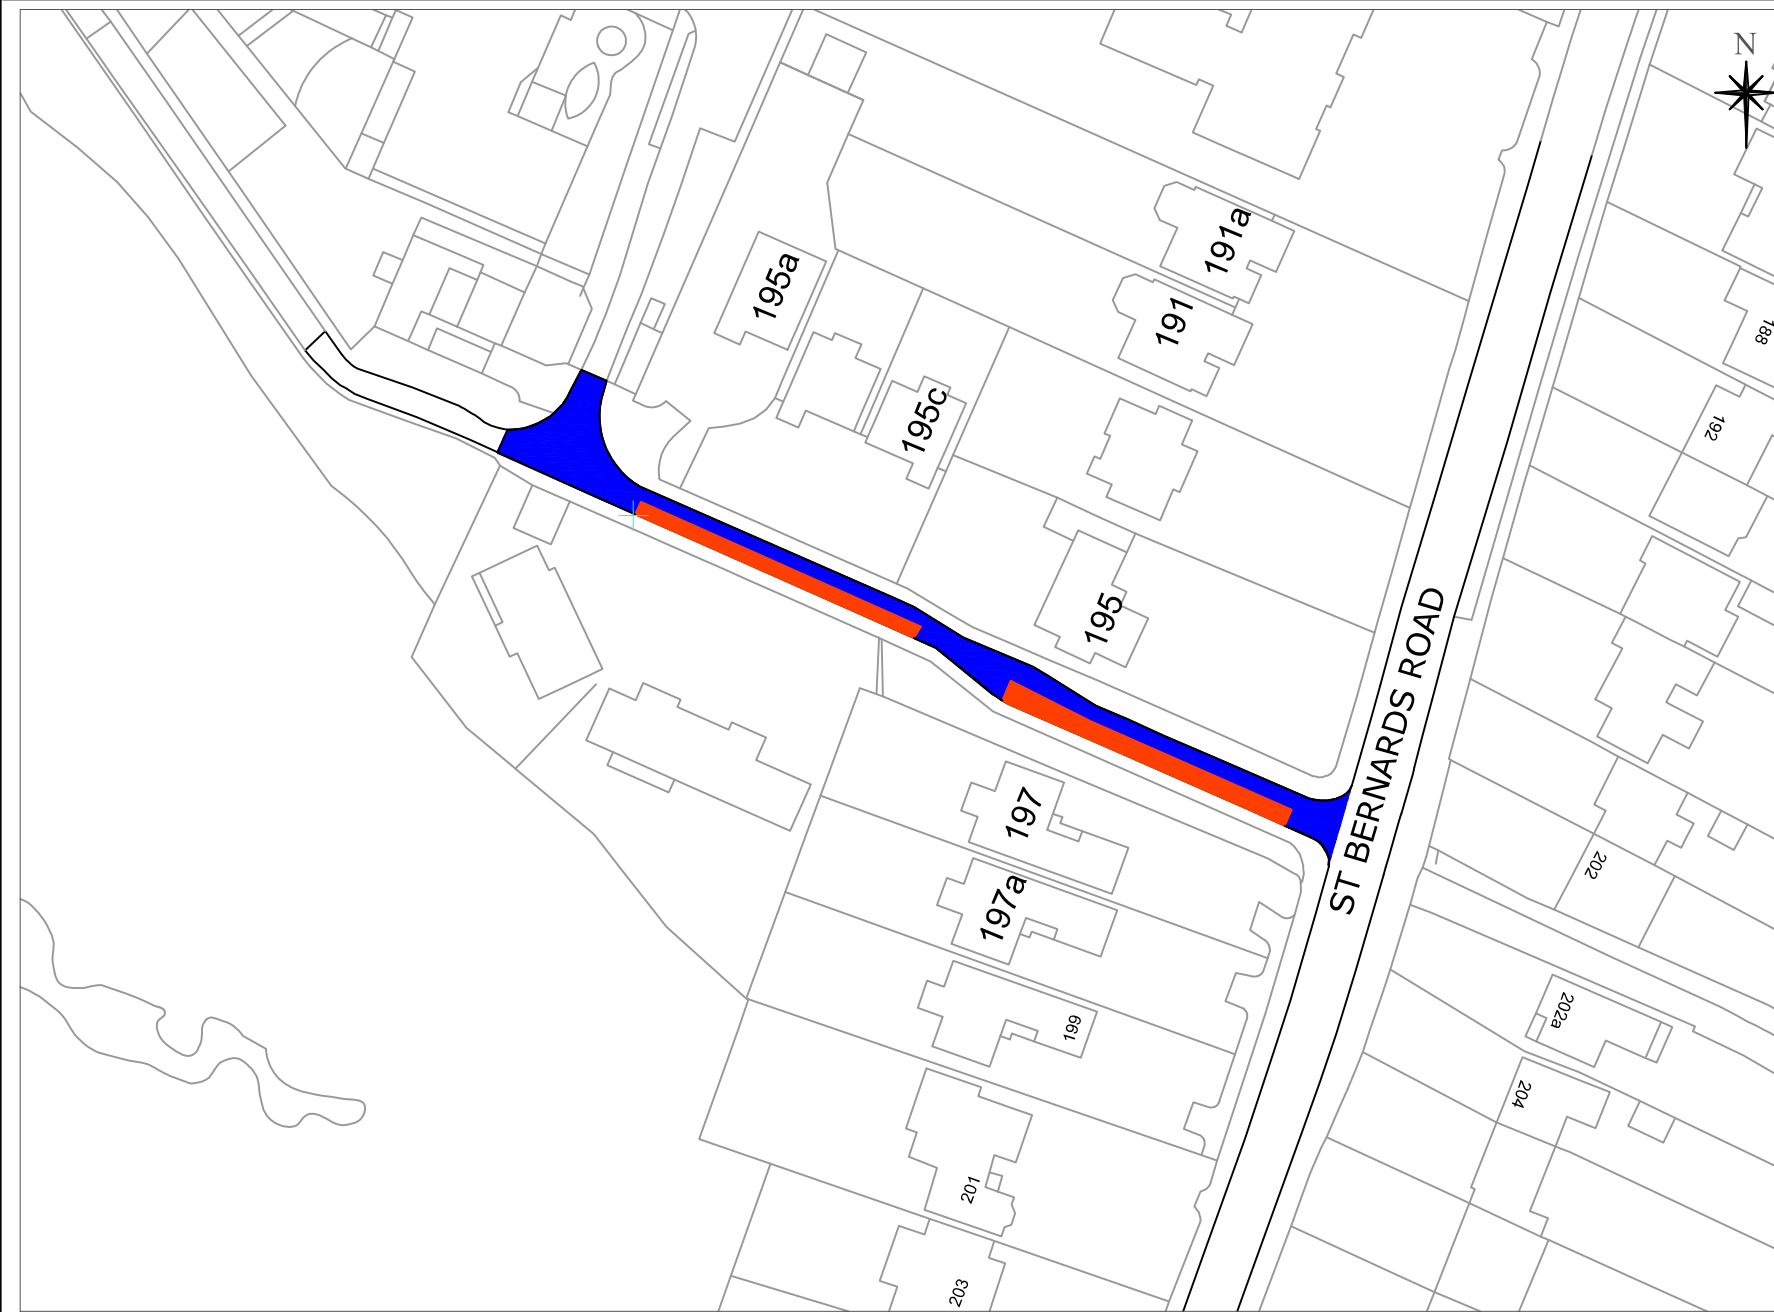

Solihull MBC Licence N° 100023139
Contains Ordnance Survey data © Crown
Copyright and database right 2026

Notes.

St Bernards Road Cul-de-Sac - Olton - Modified Traffic Order

Key

	Prohibition of Waiting at Any Time. No Loading, 8am-6pm, Monday to Friday.
	Existing "School Keep Clear" carriageway markings.

	Drawn By: DSC	Checked By:	DO NOT SCALE
Plan No. 9804	Scale DO NOT SCALE	Date: October 2026	OS Ref :



ECONOMY & INFRASTRUCTURE DIRECTORATE
HIGHWAY SERVICES
COUNCIL HOUSE
SOLIHULL, WEST MIDLANDS, B91 3QB
TEL: 0121 704 6000