


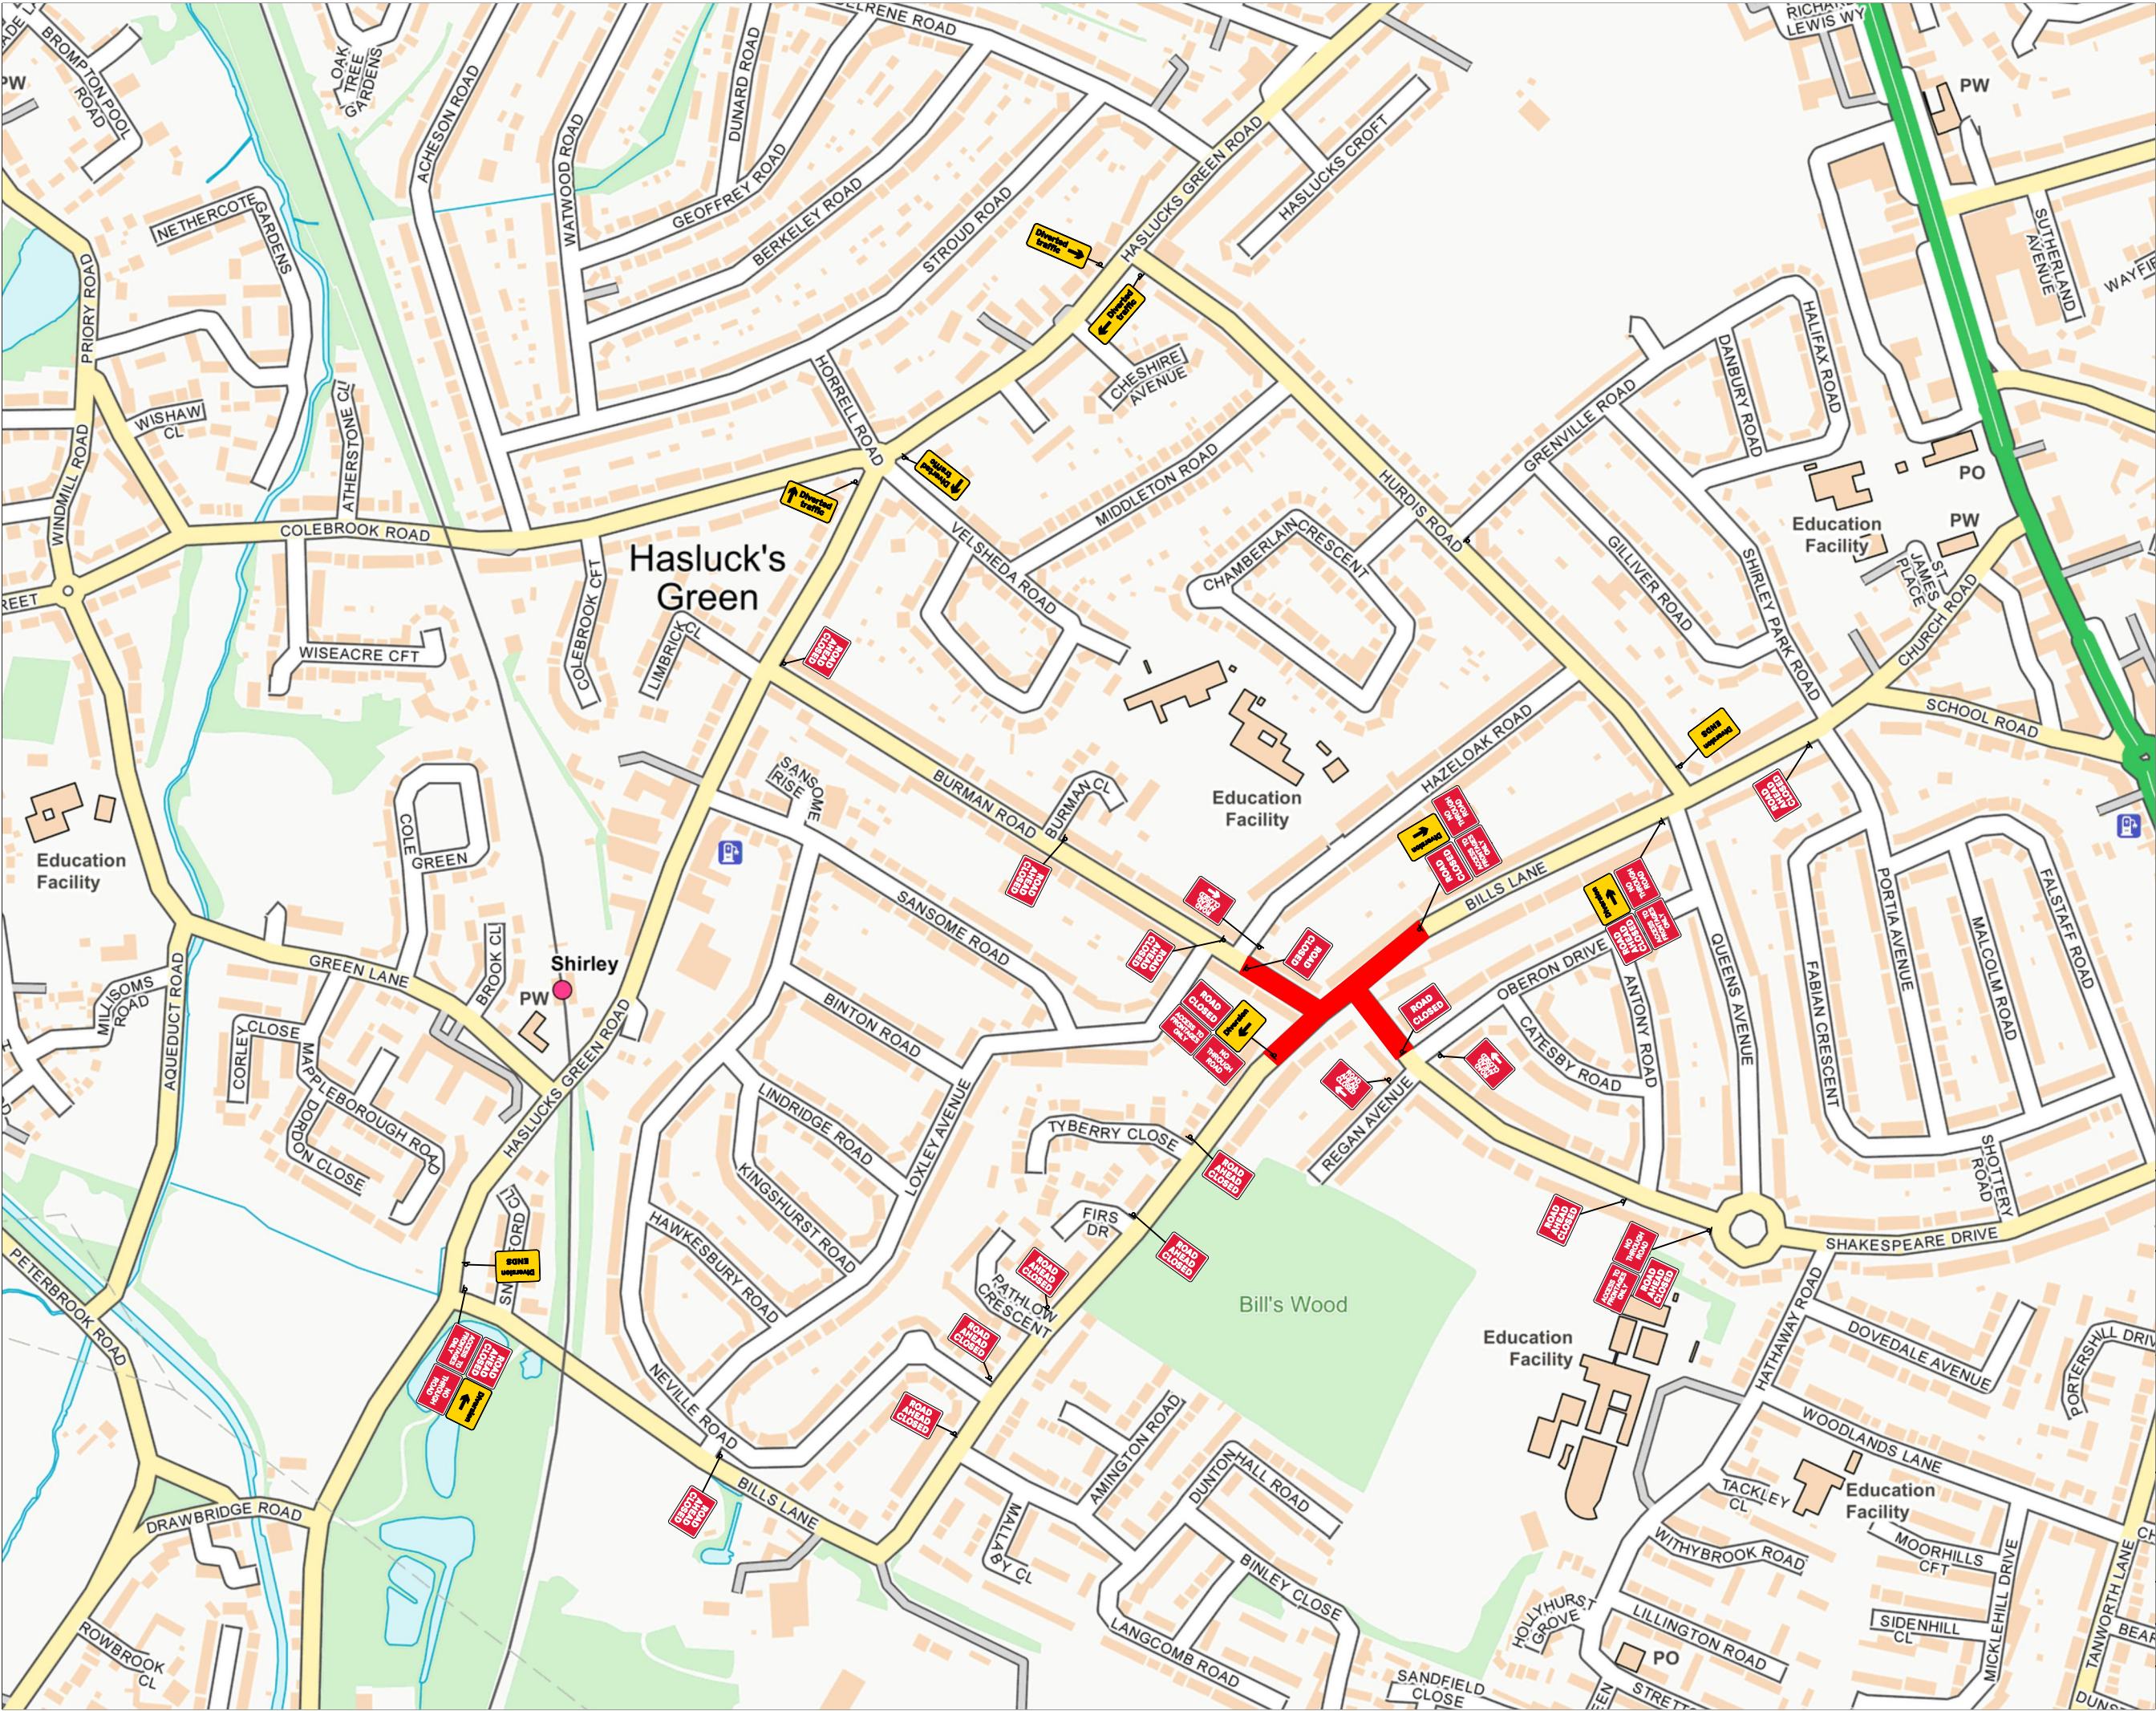

NOTES:
ALL TRAFFIC MANAGEMENT TO BE IN ACCORDANCE
WITH 'SAFETY AT STREETWORKS & ROADWORKS'
AND THE TSRGD 2016, AND INSTALLATION,
MAINTENANCE AND DISMANTLE METHODS MUST
COMPLY WITH HEADWAY TRAFFIC MANAGEMENT'S
RELEVANT METHOD STATEMENT(S).

HEADWAY
TRAFFIC MANAGEMENT

ERRIS

PROJECT:
**Road Closure /
Diversion**

SITE ADDRESS:
**Bills Lane,
Shakespeare Drive,
Shirley, B90 2PQ**

DRAWN BY: C.Daker	DATE: 27/05/2026
CHECKED BY: C.Owen	OUR REF: 7B
REF: 7B	REVISION: 1