


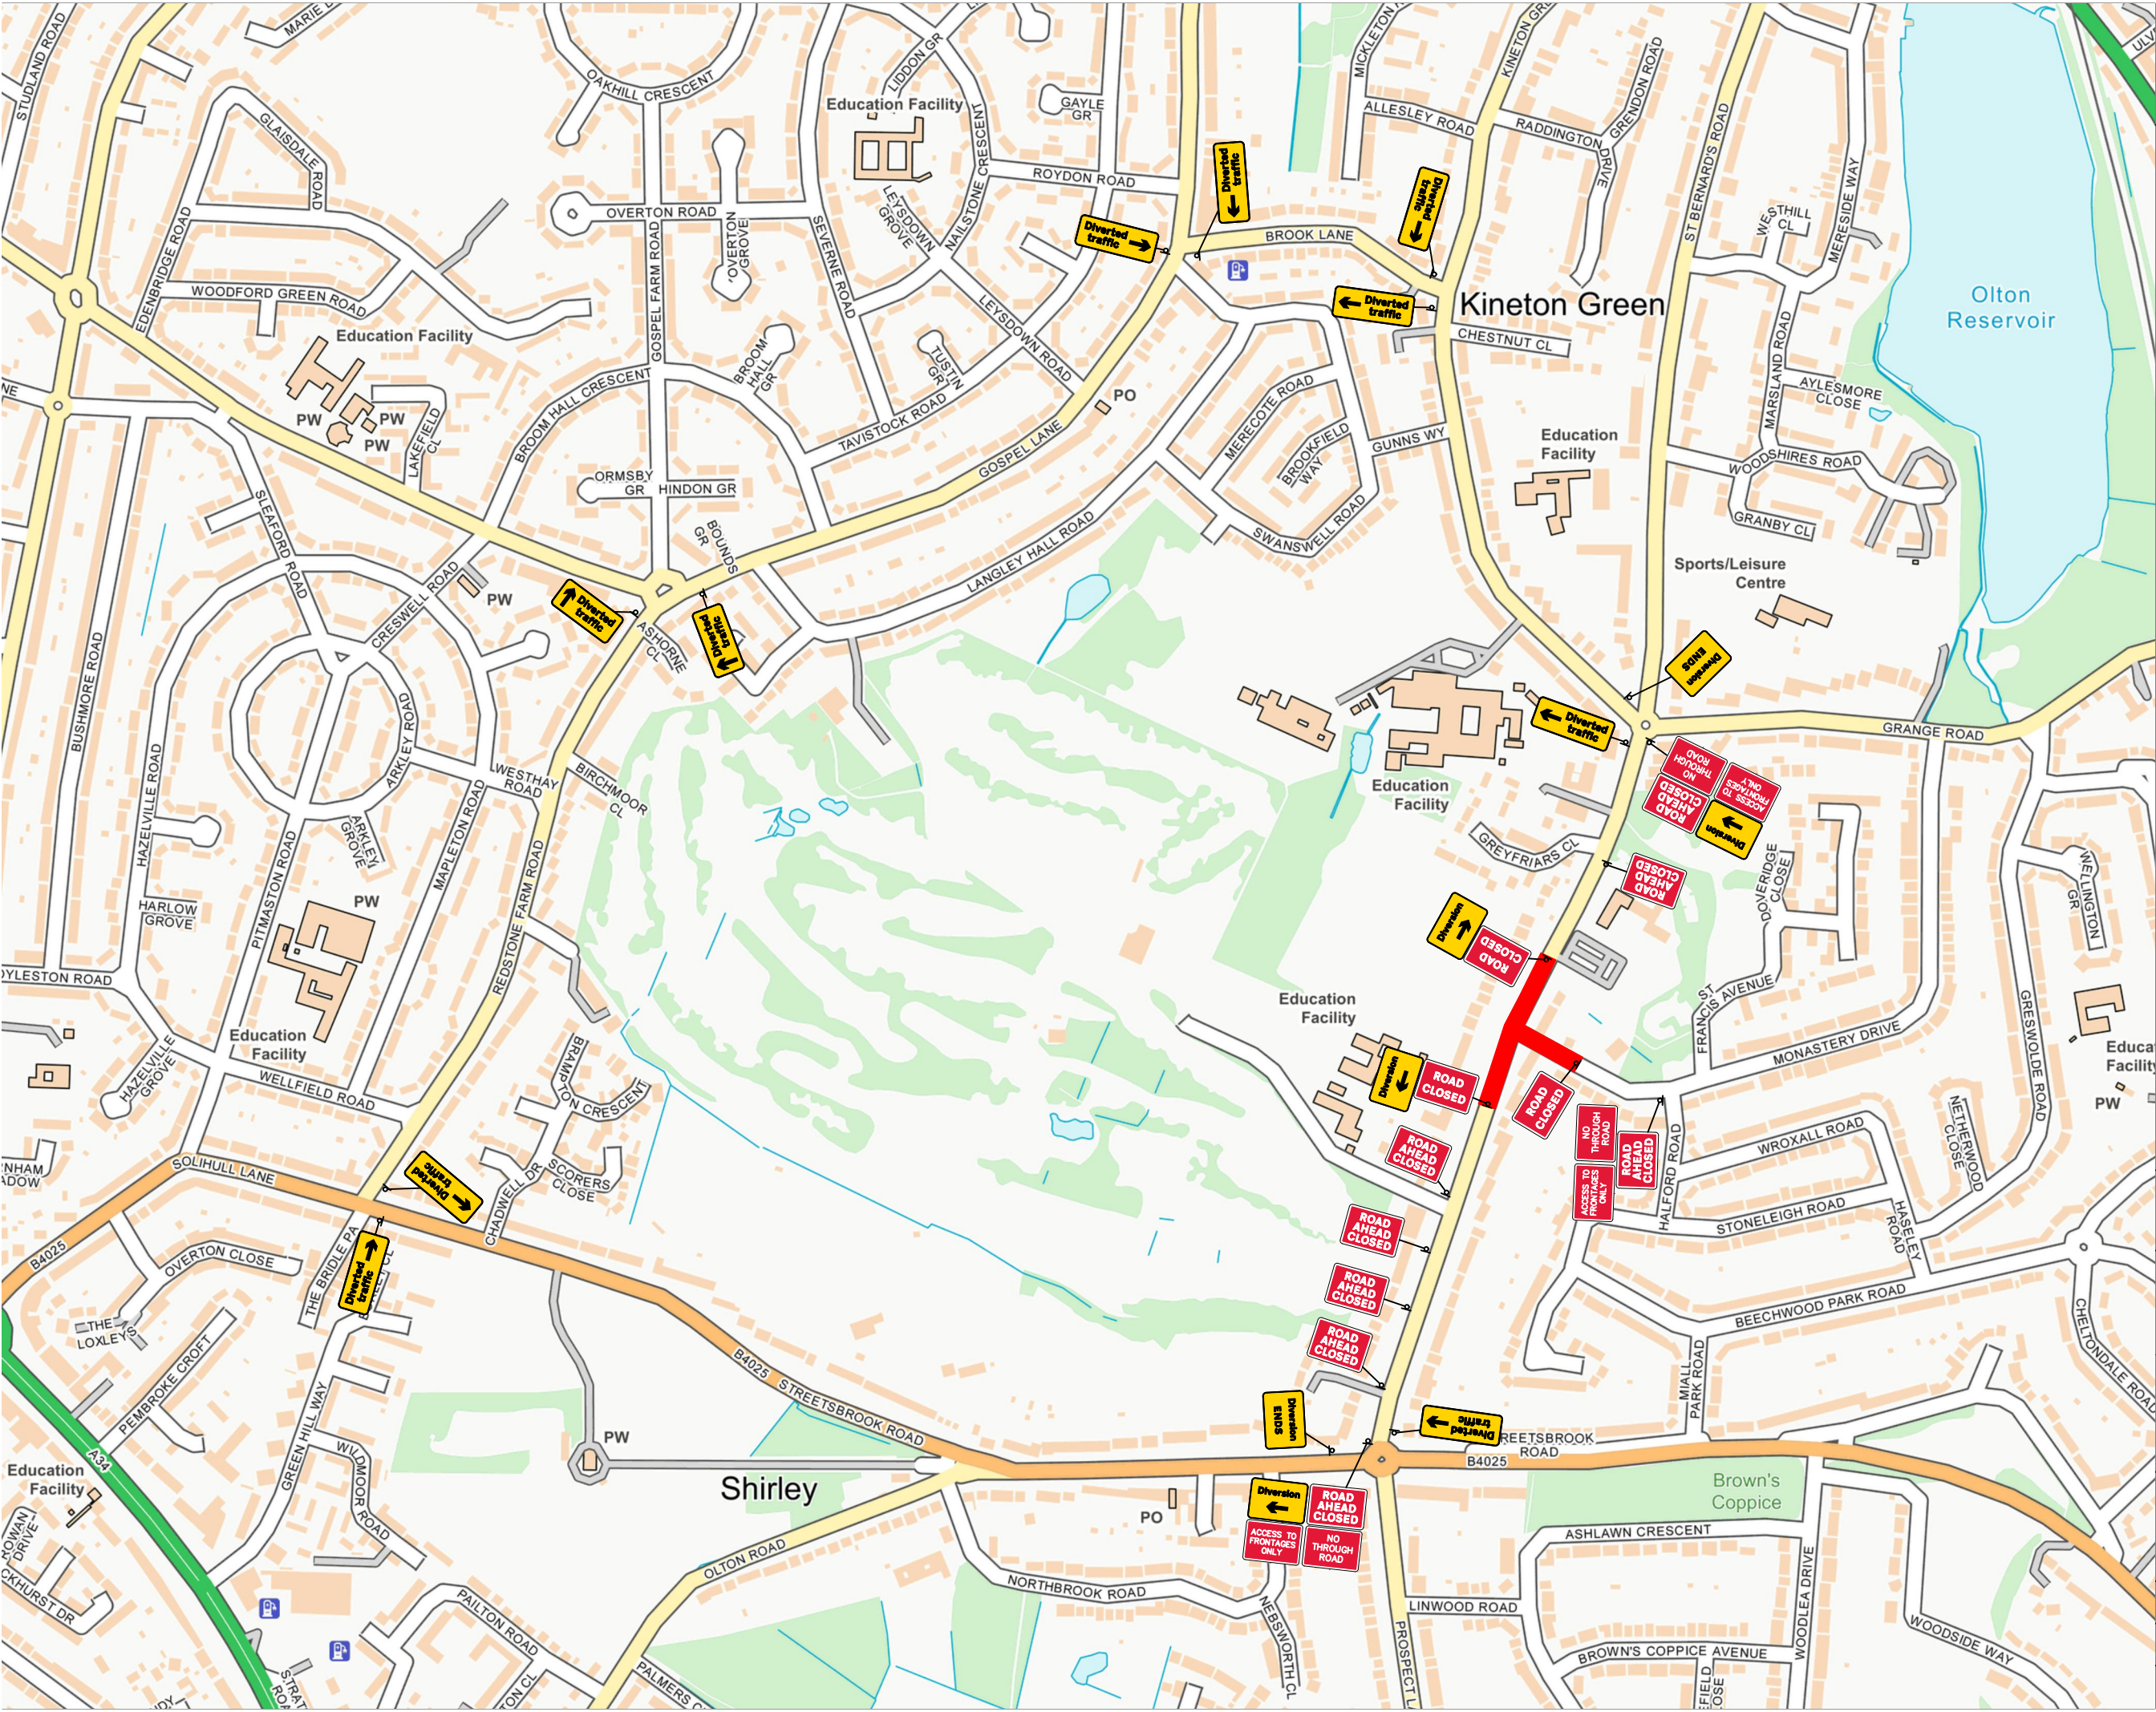

NOTES:
ALL TRAFFIC MANAGEMENT TO BE IN ACCORDANCE WITH 'SAFETY AT STREETWORKS & ROADWORKS' AND THE TSRGD 2016, AND INSTALLATION, MAINTENANCE AND DISMANTLE METHODS MUST COMPLY WITH HEADWAY TRAFFIC MANAGEMENT'S RELEVANT METHOD STATEMENT(S).

HEADWAY
TRAFFIC MANAGEMENT

ERRIS

PROJECT:
**Road Closure /
Diversion**

SITE ADDRESS:
**St Bernards Road,
Solihull, B92 7DH**

DRAWN BY:	DATE:
C.Daker	08/06/2026
CHECKED BY:	OUR REF:
C.Owen	9C
REF:	REVISION:
9C	1