


Qty: 2 Ref: 13.9 Schedule 13-9 : Temporary Information	
Qty: 2 Ref: 13.9 Schedule 13-9 : Temporary Information	
Qty: 3 Ref: 2702 Start of temporary diversion route	
Qty: 2 Ref: 2702 Start of temporary diversion route	
Qty: 2 Ref: 2702 End of temporary diversion route	
Qty: 1 Ref: 2702 Start of temporary diversion route	
Qty: 6 Ref: 2703 Direction of temporary diversion route from junction ahead	
Qty: 2 Ref: 2703 Direction of temporary diversion route from junction ahead	
Qty: 2 Ref: 2703 Direction of temporary diversion route from junction ahead	
Qty: 11 Ref: 2704 Direction of temporary diversion route	
Qty: 8 Ref: 2704 Direction of temporary diversion route	
Qty: 1 Ref: 2706 Roundabout ahead leading to temporary diversion route	
Qty: 2 Ref: 2706 Roundabout ahead leading to temporary diversion route	
Qty: 2 Ref: 2706 Roundabout ahead leading to temporary diversion route	
Qty: 1 Ref: 2706 Roundabout ahead leading to temporary diversion route	
Qty: 1 Ref: 2706 Roundabout ahead leading to temporary diversion route	
Qty: 1 Ref: 573 Direction to hazard right	
Qty: 1 Ref: 573 Direction to hazard left	
Qty: 4 Ref: 7001 Road works ahead	
Qty: 3 Ref: 7010-FP-13-9 Nature of temporary hazard ahead - Road Closed	
Qty: 5 Ref: 7010-FP-13-9 Nature of temporary hazard ahead - Road Ahead Closed	
Qty: 1 Ref: FWC Schedule 13-9 : Footway Closed	

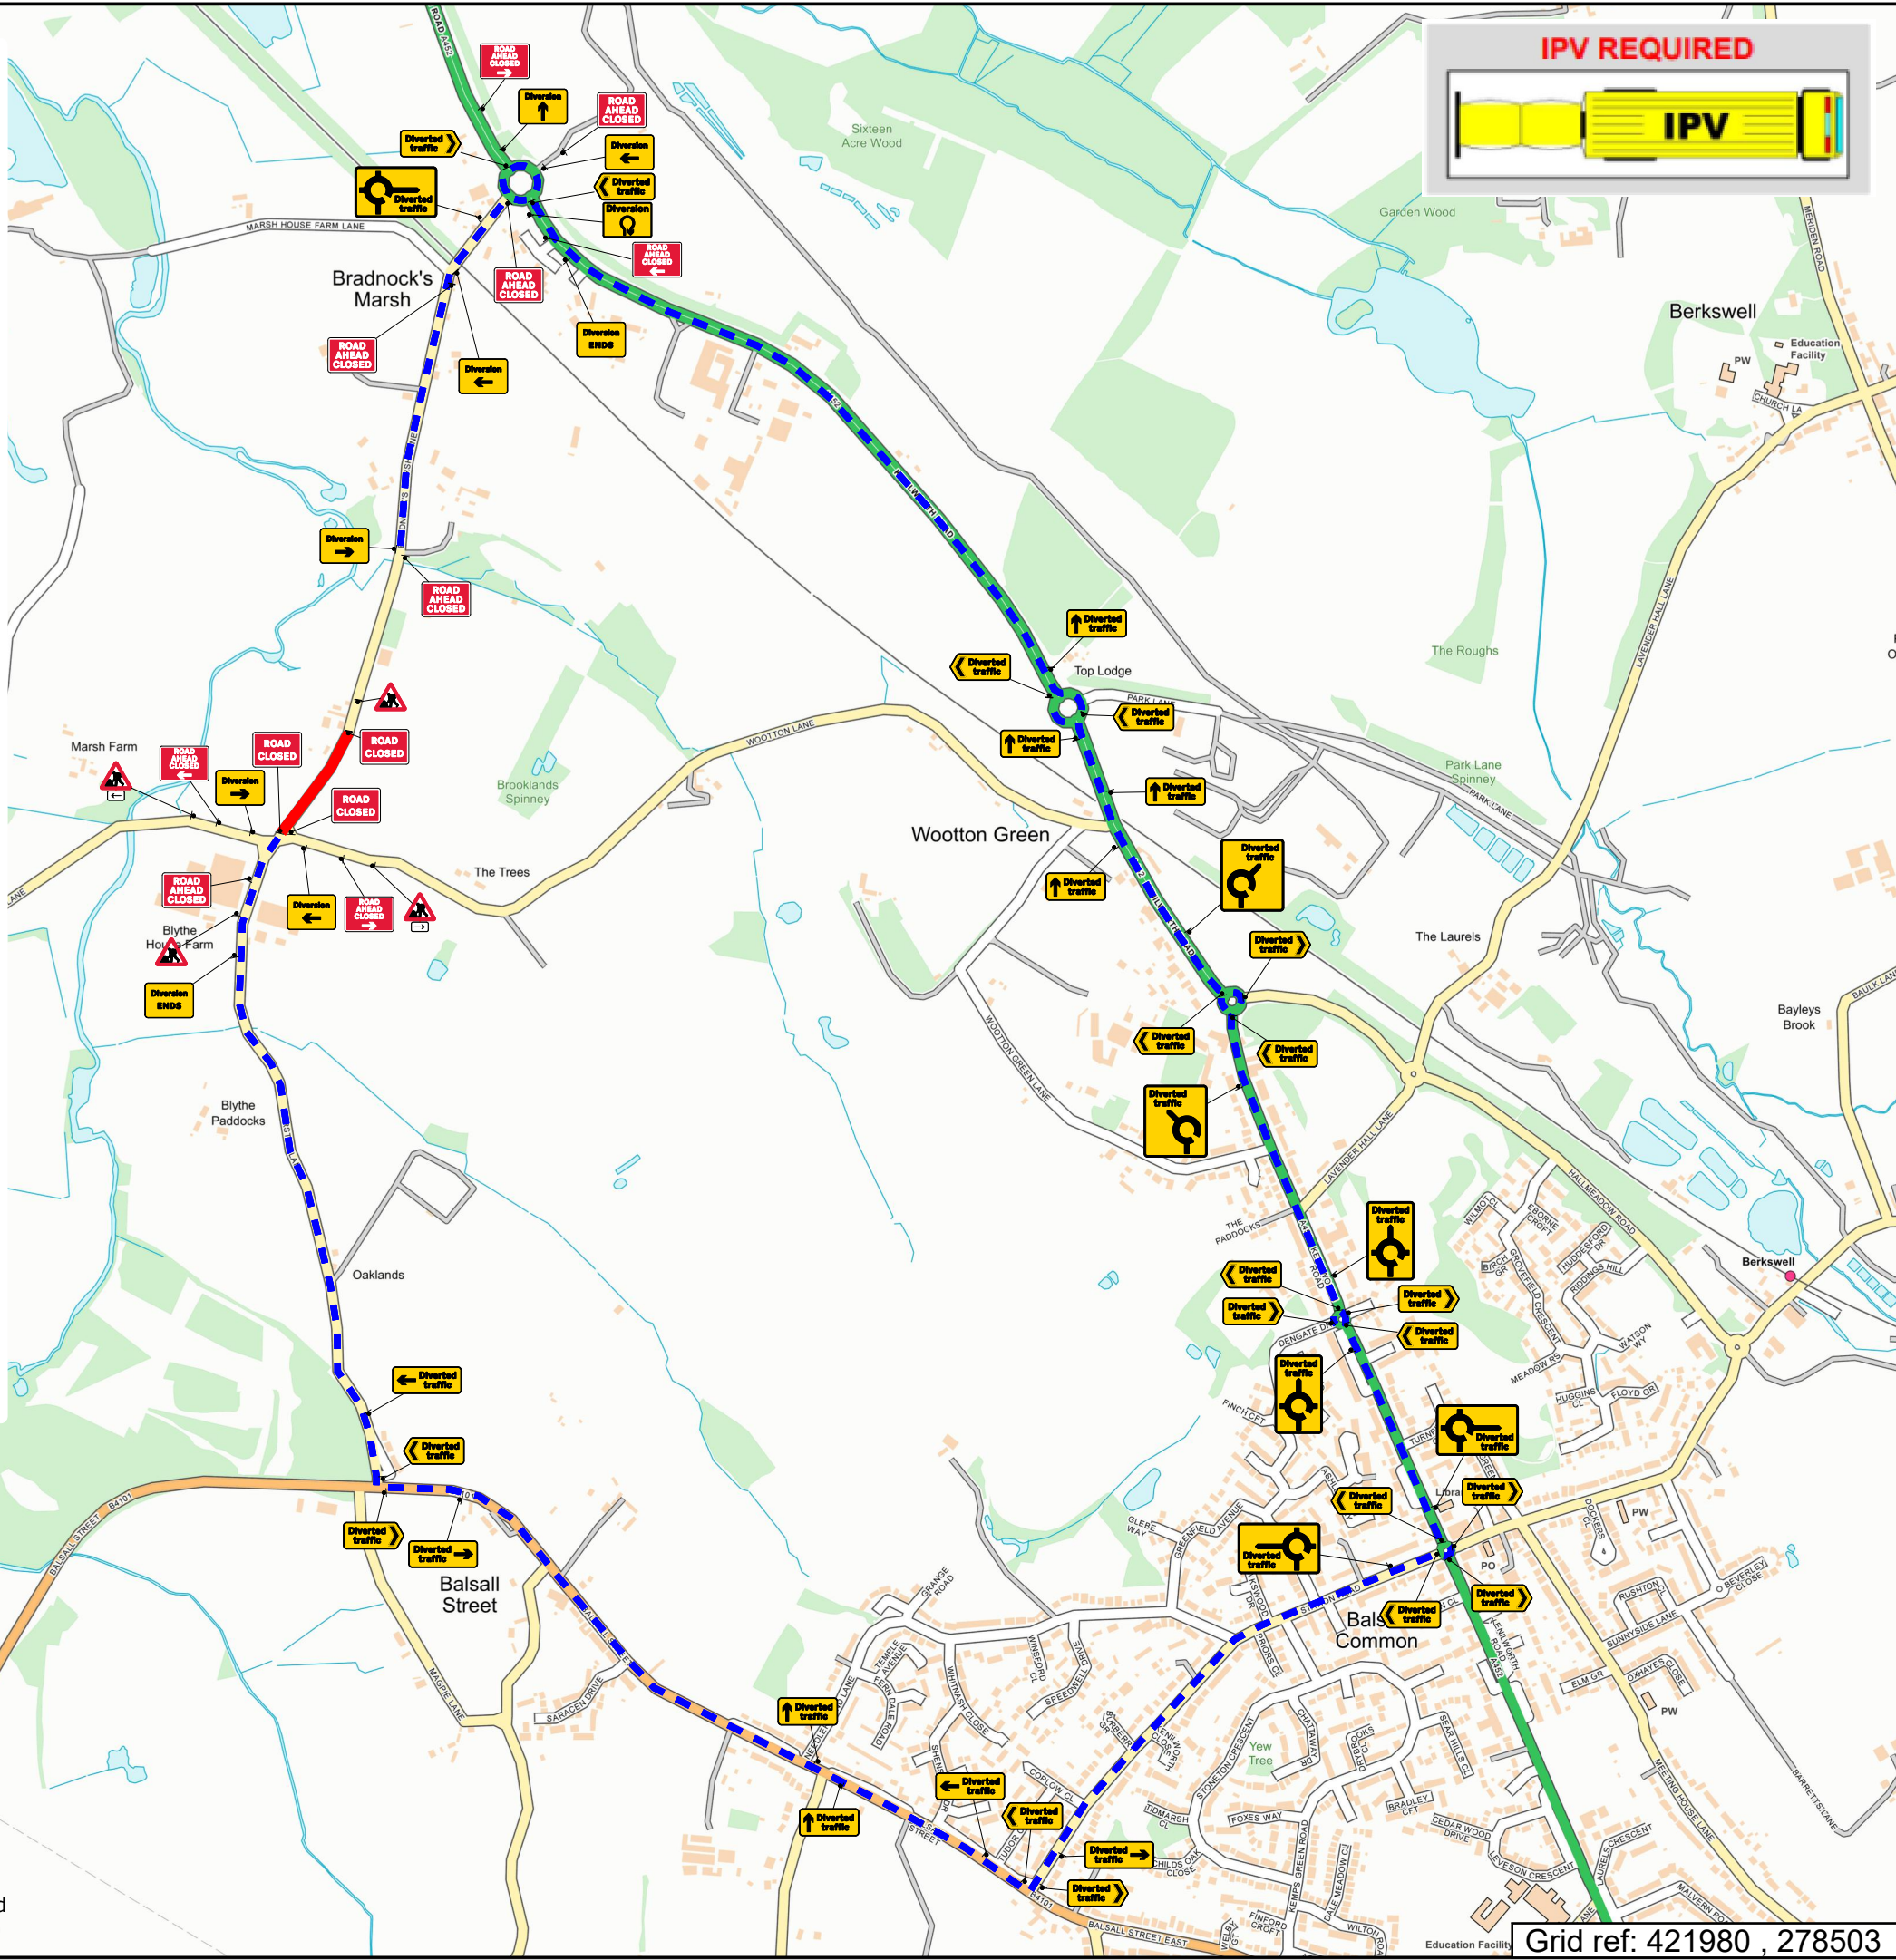

Traffic Management

Drawing Notes

Cone lights spaced minimum 9m, cones to be 750 mm or 1m

All works to be carried out as per safety at streetworks and roadworks "A Code of Practice" October 2013. CPA conditions apply unless otherwise agreed.

Traffic Management Key

	Area of Works
	Road Signs
	Diversion Route

Site Details

Traffic Management	Road Closure
Speed of road (mph)	

Diversion Route

Clockwise:
Bradnocks Marsh Lane - Kenilworth Road - Station Road - Balsall Street - Barston Lane - Bradnocks Marsh Lane

Anti-clockwise:
Vice-versa

Drawing Office

DRAWING NUMBER	14139316B	
CONTRACT NUMBER	N/A	
PHASE NUMBER	1 of 1	
PAGE NUMBER	1 of 1	
SURVEYED BY / DATE	Customer	Customer
DRAWN BY / DATE	KS	15/09/26
CHECKED BY / DATE	BS	15/09/26
APPROVED BY / DATE	BS	15/09/26
CLIENT REF	14139316B	
SCALE @ A3	NTS	

Client

Site Address

XXXX

Co-ordinates, Latitude - Longitude

52.407913, -1.676728

Grid ref: 421980 , 278503