





Client

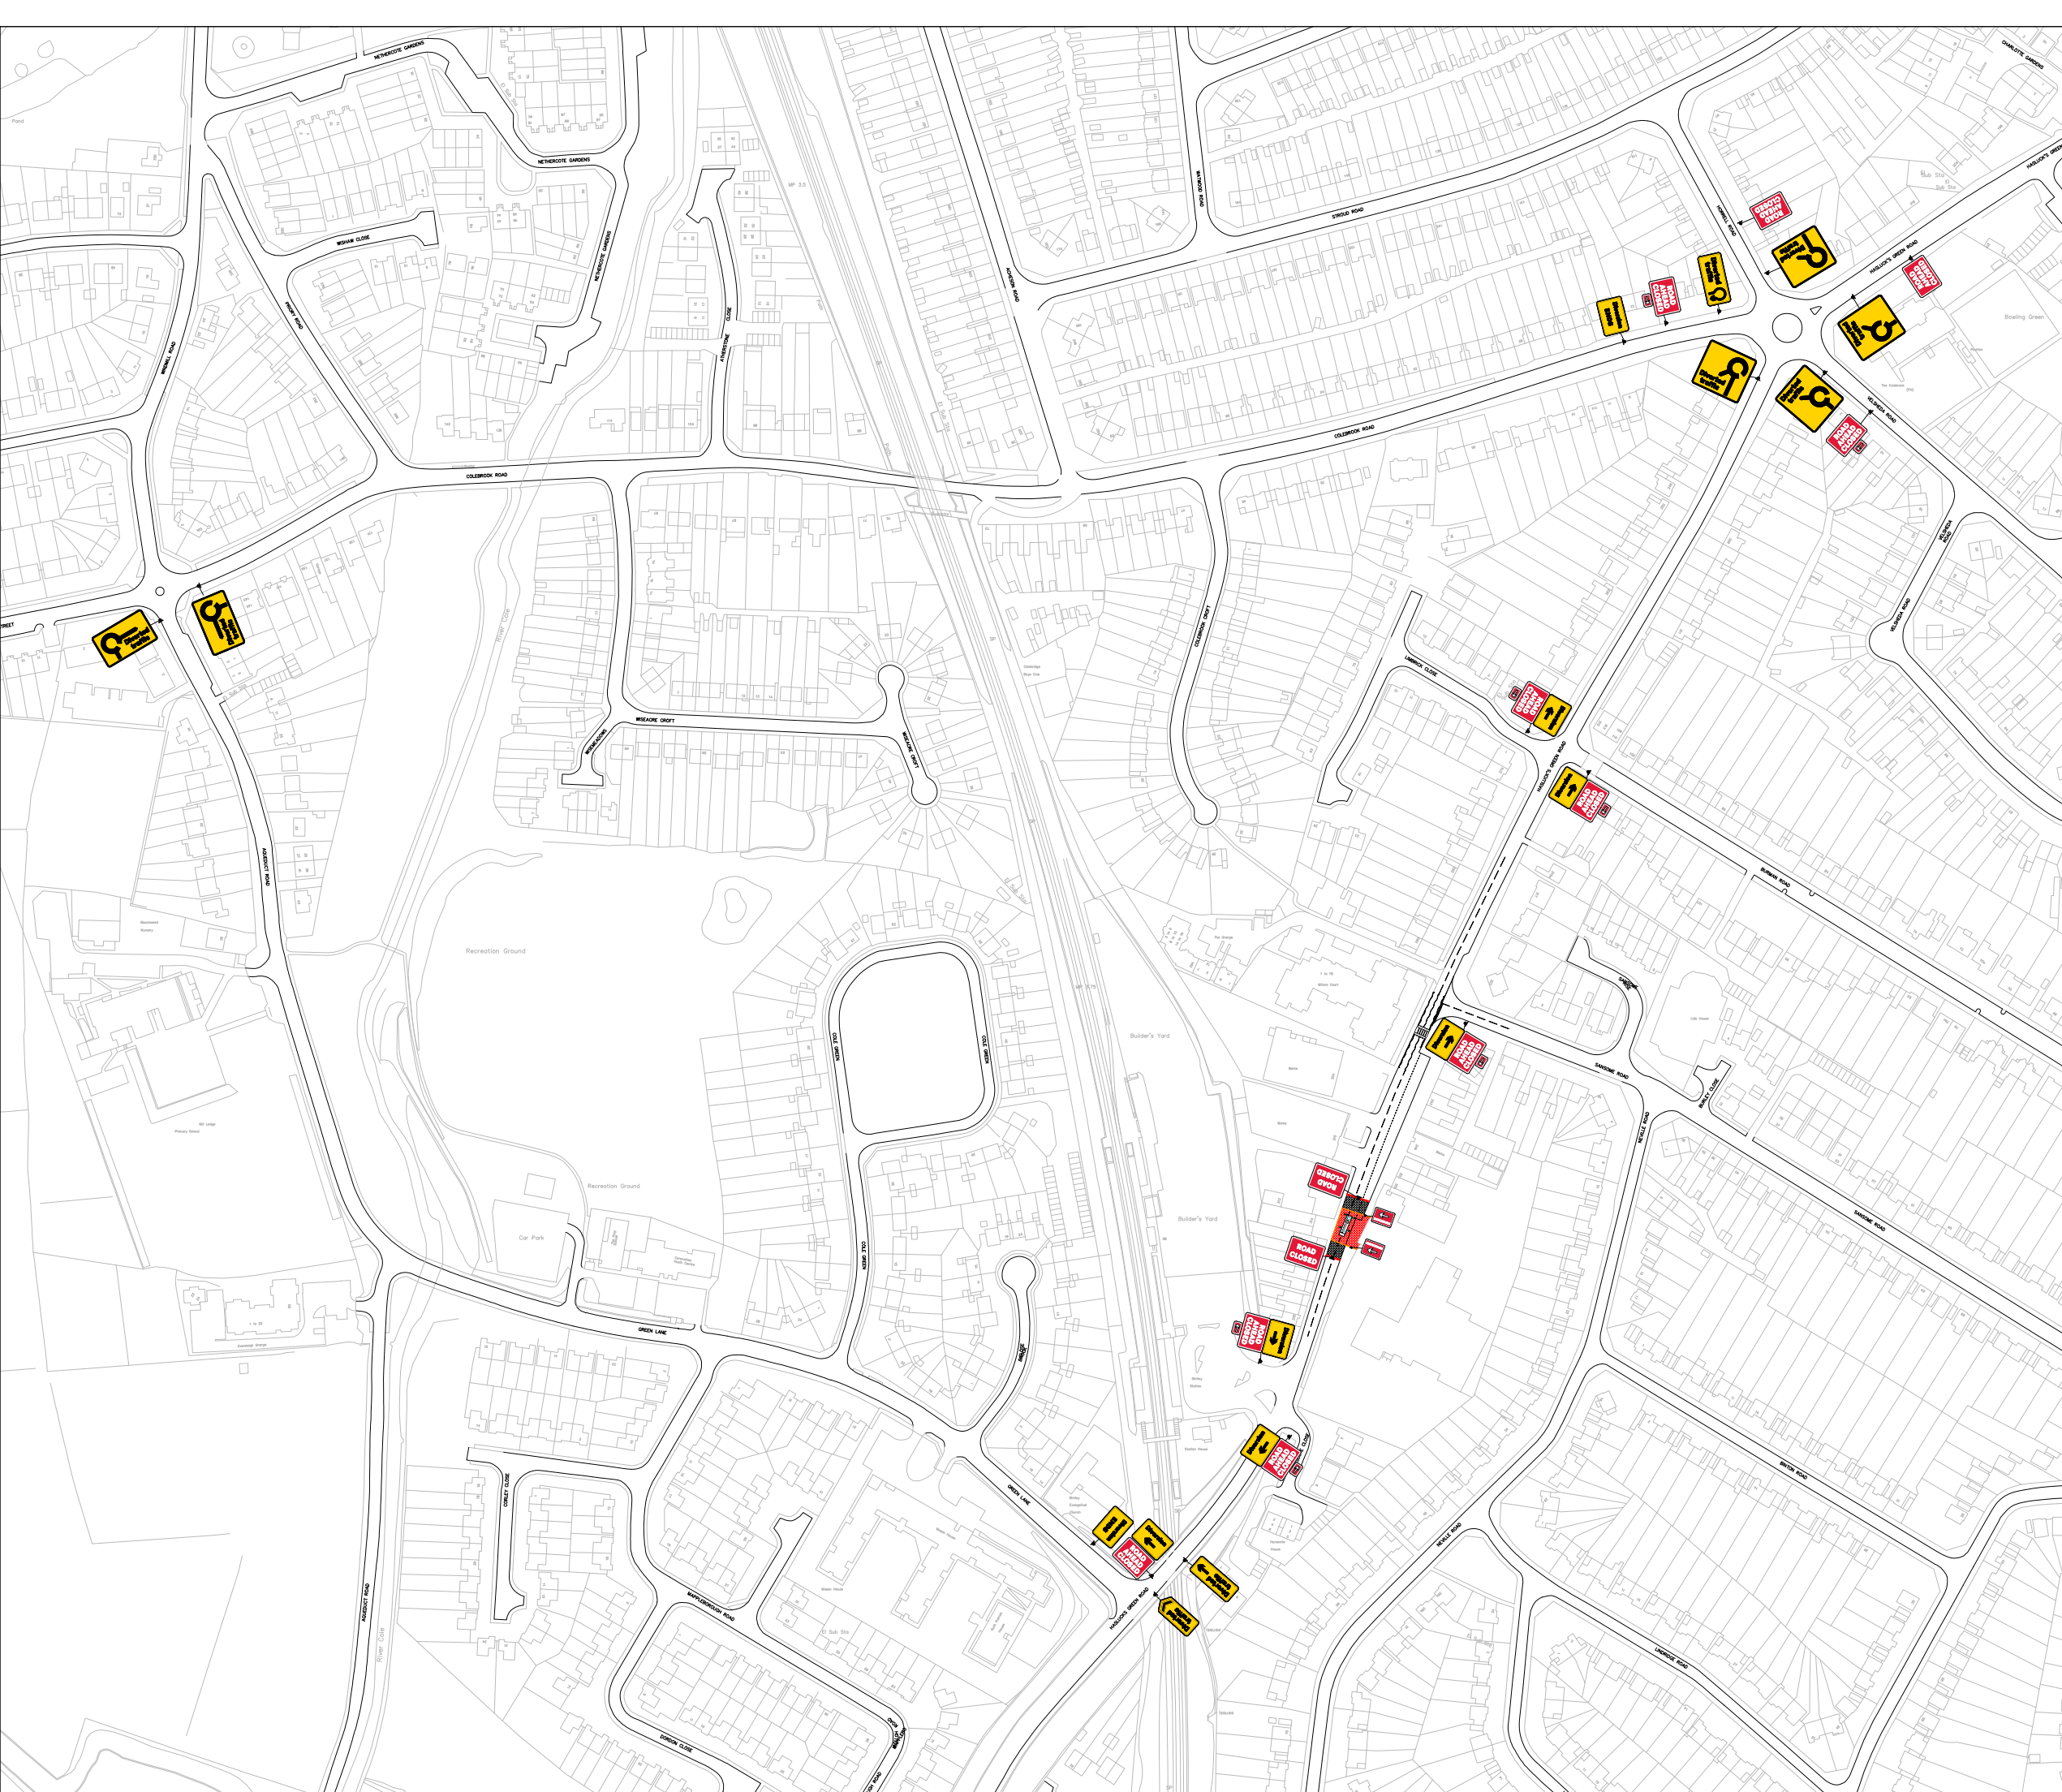

Key	
-----	--

	Sign Symbol
	Cone
	Traffic Light Symbol
	Stop / Go Symbol
	Work Area
	Stop / Go
	Pedestrian Light
	x40 Pedestrian Barriers
	Diversion Route
	Access Only
	Closure Point
	Kerb Ramp
	Cut Line
	Traffic Lights Phase
	Block Board
	Gate For Barrier
	Safety Zone
	No Parking Cones
	Drop Zone
	Track Mats

Cross Section

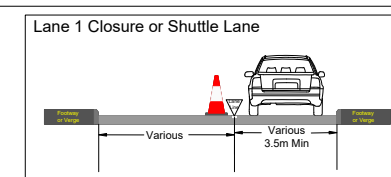

Works Location

97998 - Haslucks Green Road, Solihull,
B90 2NE

Traffic Management Type

Proposed Road Closure

Notes

Traffic Management Will Comply With The Safety At Street Works And Road Works Code Of Practice.



Ordnance Survey © Crown Copyright 2012. All rights reserved. License Number 100020449

Originator	Designer	Checked	Approved
	SJ		
Scale		Date	
Not To Scale		23 July 2026	
Revision		Drawing Number	
P1		???	