





Client

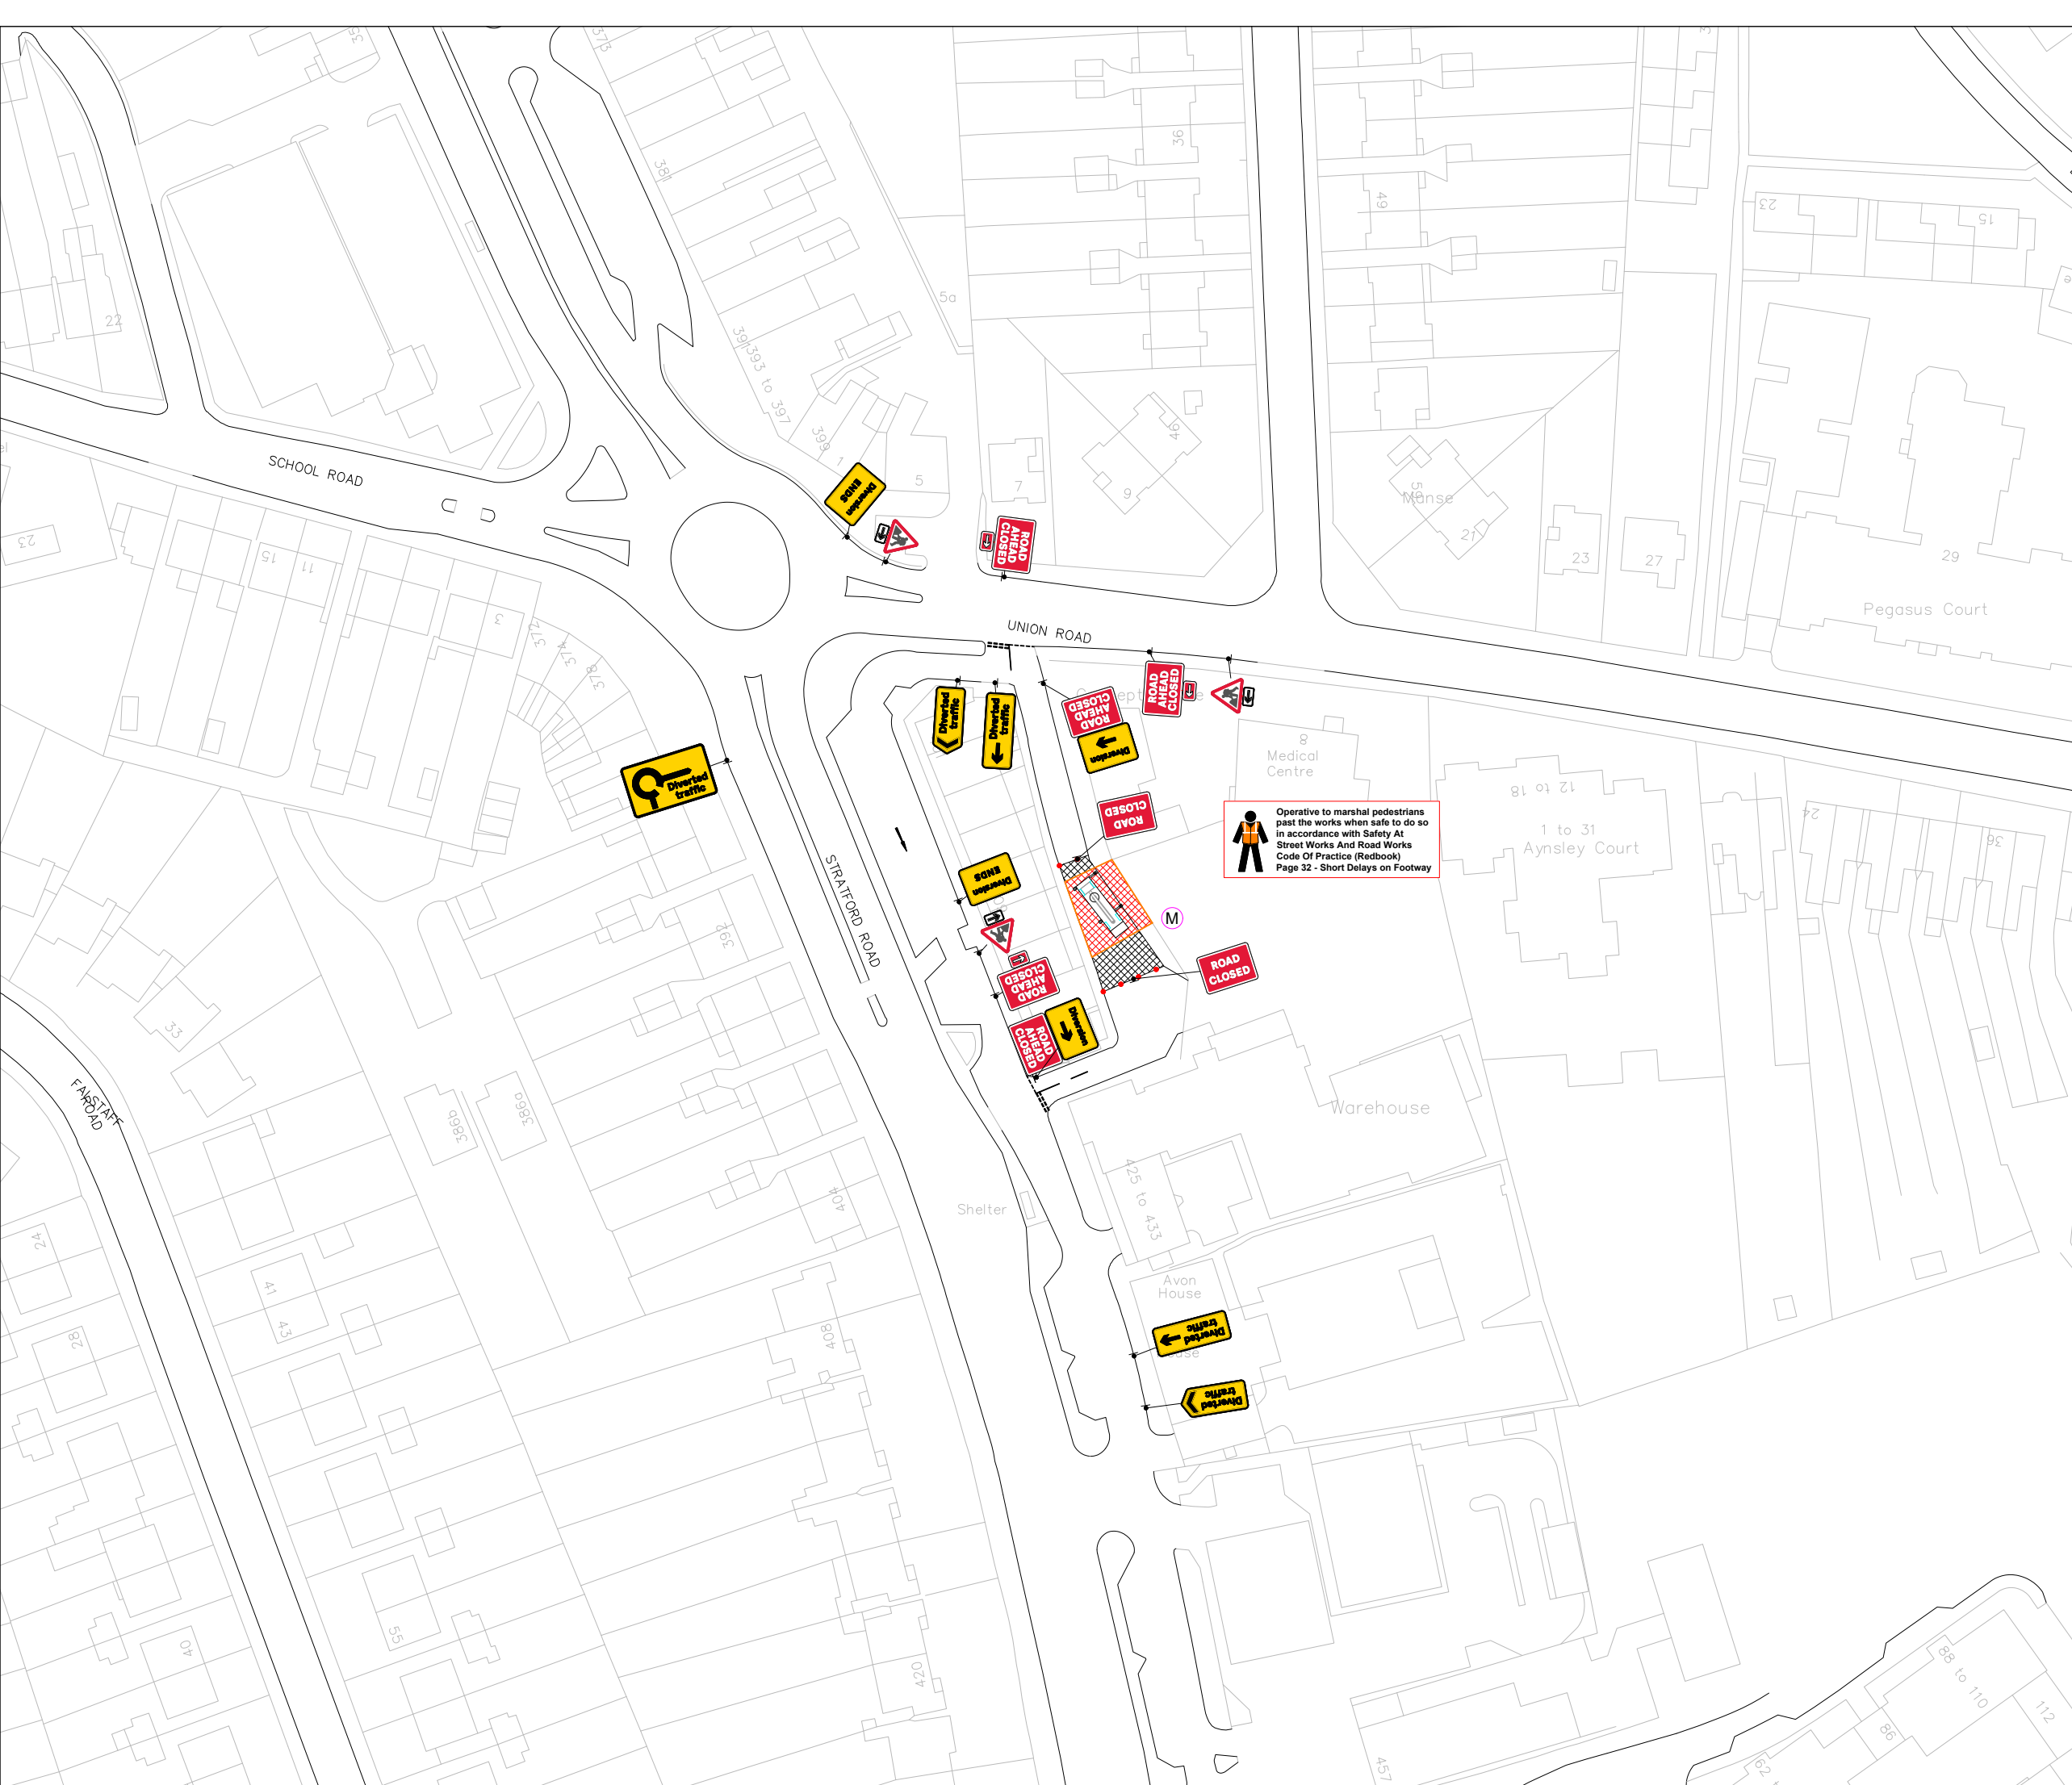

Key

	Sign Symbol
	Cone
	Traffic Light Symbol
	Stop / Go Symbol
	Work Area
	Stop / Go
	Pedestrian Light
	x40 Pedestrian Barriers
	Diversion Route
	Access Only
	Closure Point
	Kerb Ramp
	Cut Line
	Traffic Lights Phase
	Block Board
	Gate For Barrier
	Safety Zone
	No Parking Cones
	Drop Zone
	Track Mats

Cross Section

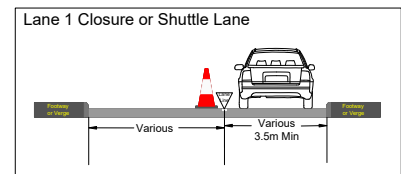

Works Location

20315-Stratford Road,
Shirley, B90 3DX

Traffic Managment Type

Road Closure

Notes

Traffic Management Will Comply With The Safety
At Street Works And Road Works Code Of Practice.



Ordnance Survey © Crown Copyright 2012. All
rights reserved. License Number 100020449

Originator	Designer	Checked	Approved
	SJ		
Scale	Date		
Not To Scale	01 July 2026		
Revision	Drawing Number		
P1	02		