


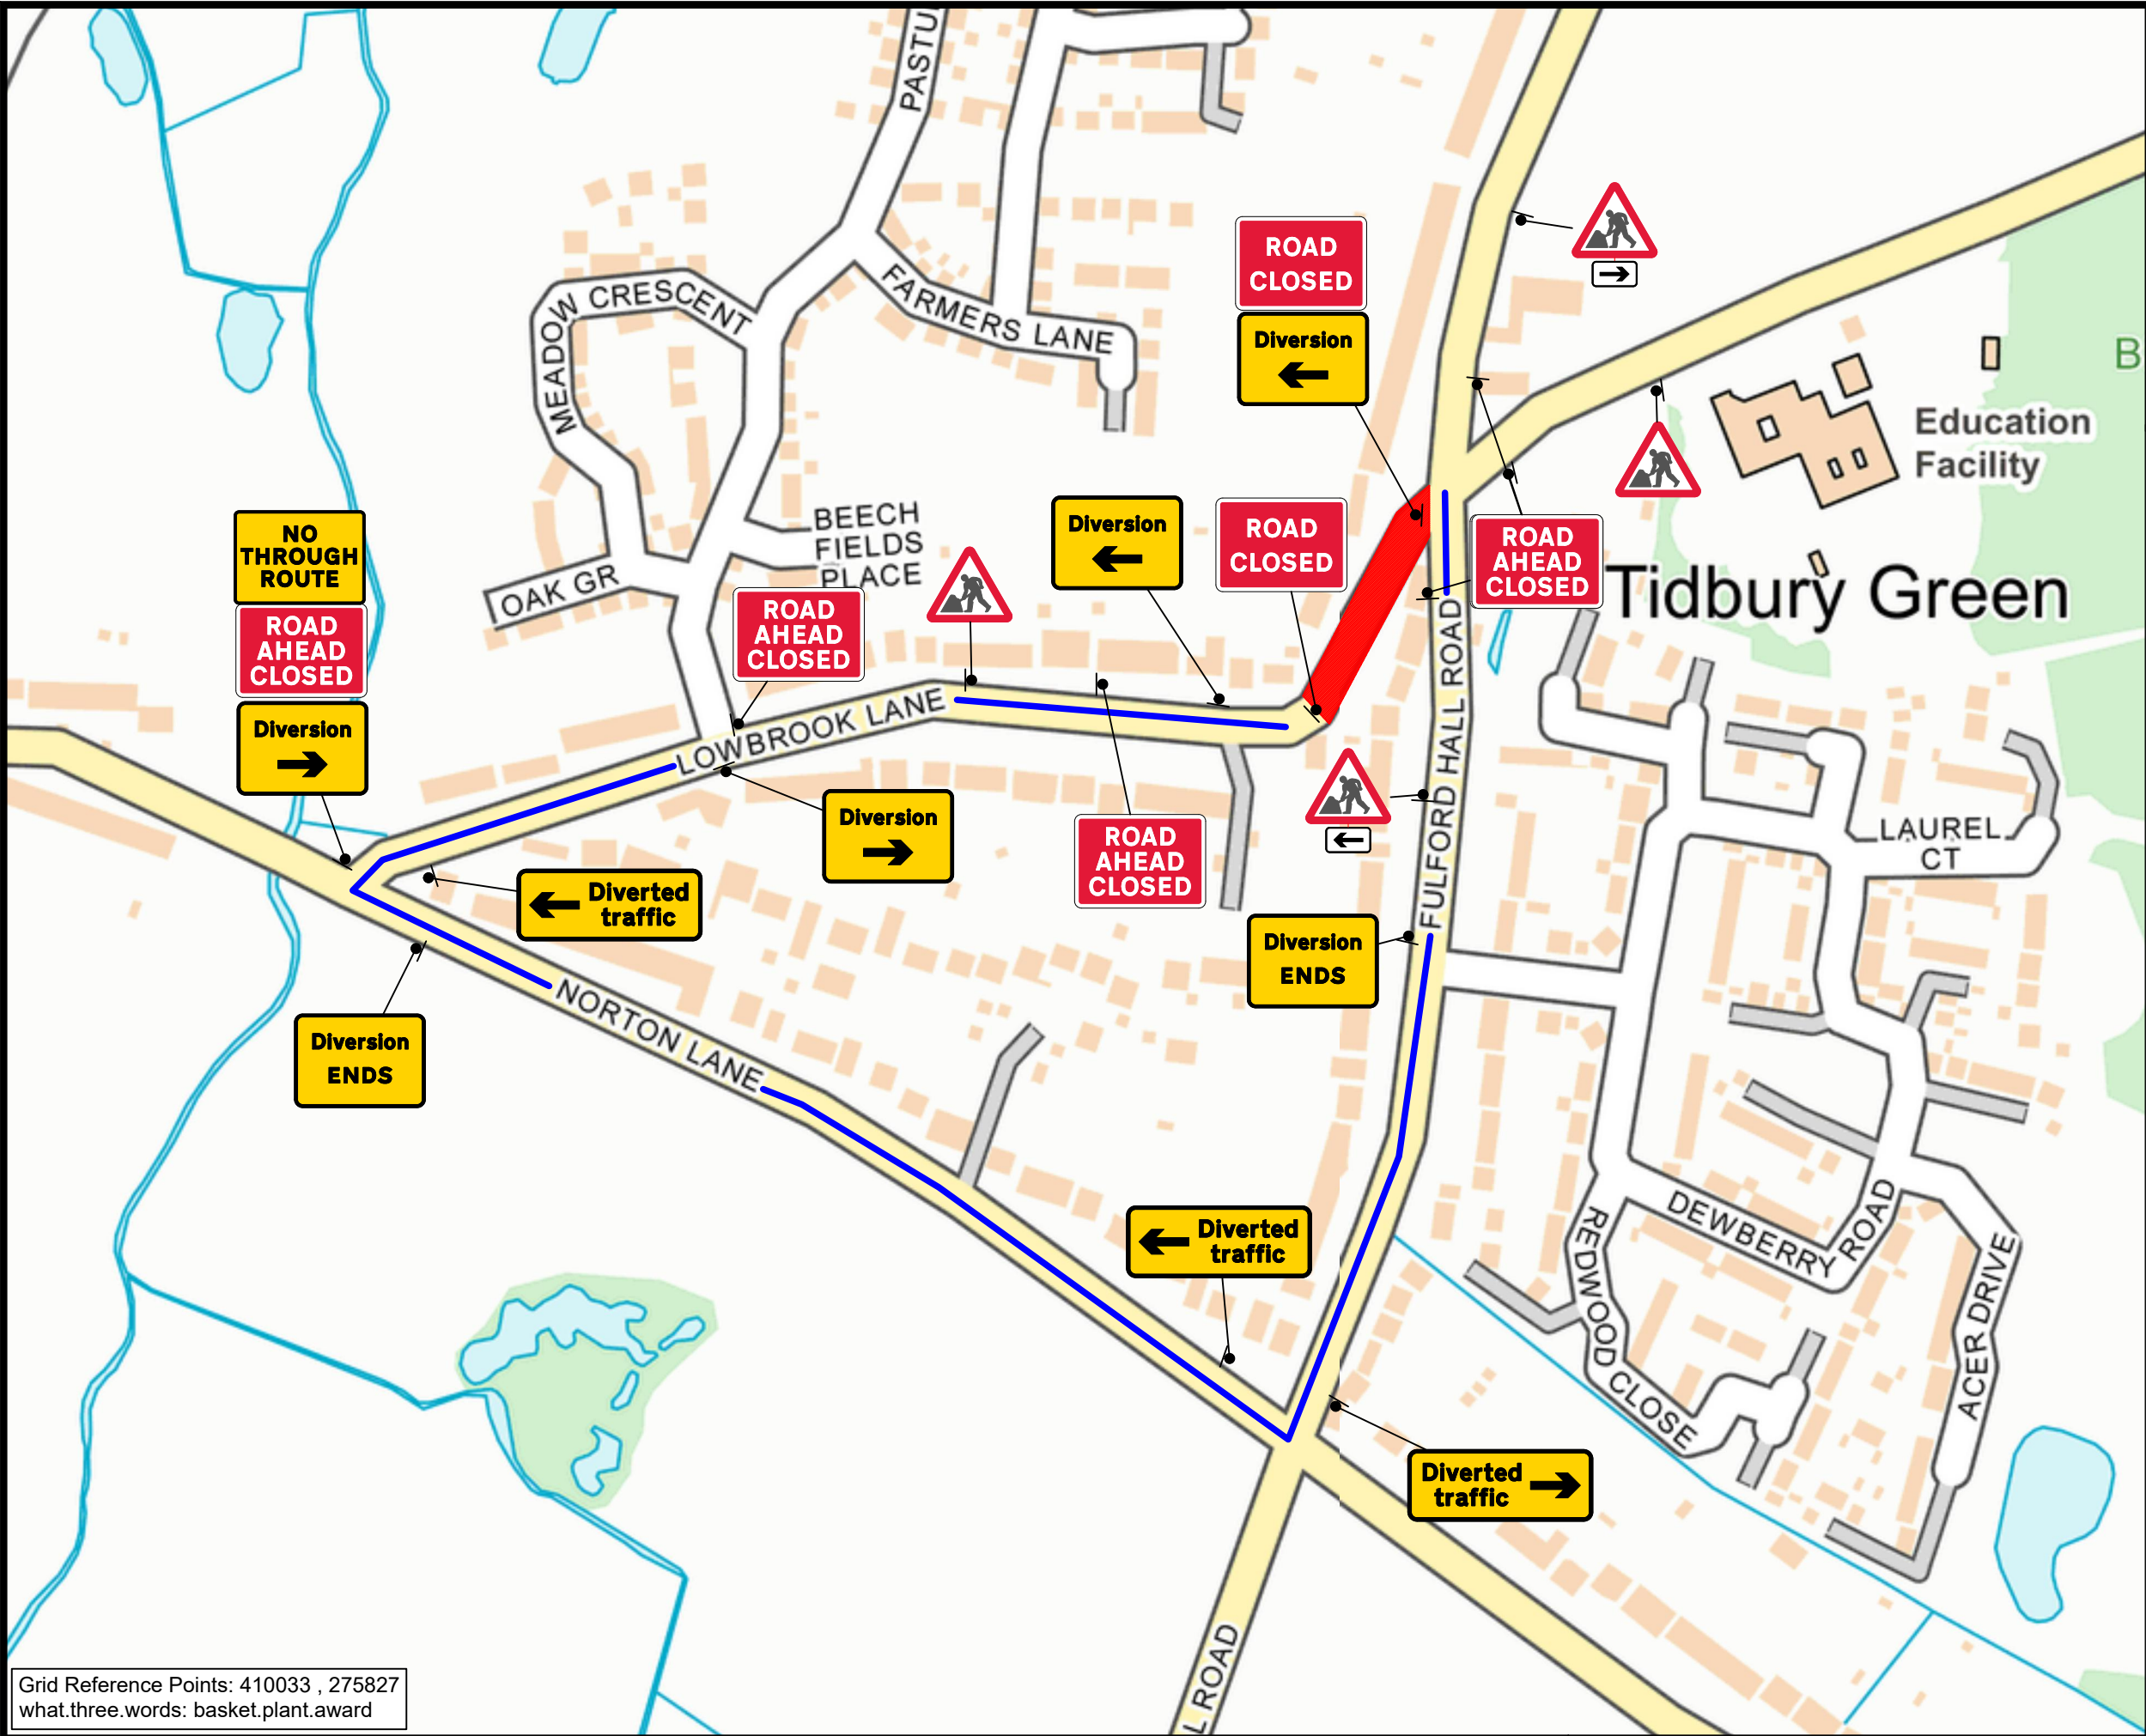

BILL OF QUANTITIES

Qty: 1 Ref: 13.9 Schedule 13-9 : Temporary Information	
Qty: 2 Ref: 2702 Start of temporary diversion route	
Qty: 2 Ref: 2702 End of temporary diversion route	
Qty: 2 Ref: 2702 Start of temporary diversion route	
Qty: 1 Ref: 2703 Direction of temporary diversion route from junction ahead	
Qty: 2 Ref: 2703 Direction of temporary diversion route from junction ahead	
Qty: 1 Ref: 573 Direction to hazard right	
Qty: 1 Ref: 573 Direction to hazard left	
Qty: 4 Ref: 7001 Road works ahead	
Qty: 2 Ref: 7010-FP-13-9 Nature of temporary hazard ahead - Road Closed	
Qty: 6 Ref: 7010-FP-13-9 Nature of temporary hazard ahead - Road Ahead Closed	

Grid Reference Points: 410033 , 275827
what.three.words: basket.plant.award

Date:	Rev	DRAWN	APPROVED	Drawing Number:	HTM-1405-REV1
20.08.26	1	JA	HTM	Client Reference:	Fulford Hall Road
Title: Lowbrook Lane JW Fulford Hall Road, Tidbury Green, B90 1UT				Traffic Management:	Road Closure & Diversion
				Speed:	30mph 

KEY	
	Work Area
	Sign
	Diversion route

All drawings are drawn to north.

All layouts are drawn with Traffic Signs Regulation & General Layout Directions 2016 & Chapter 8 Guidelines. Using Safety At Street Works And Road Works A Code Of Practice as a guideline. Drawing to be read with relevant method statement & risk assessment. All sign locations are indicative and exact locations will be determined on site. Cross section is measured from narrowest point throughout works. This may differ on site and are only to be used as a guide.
Drawn by Ackroyd Design.