


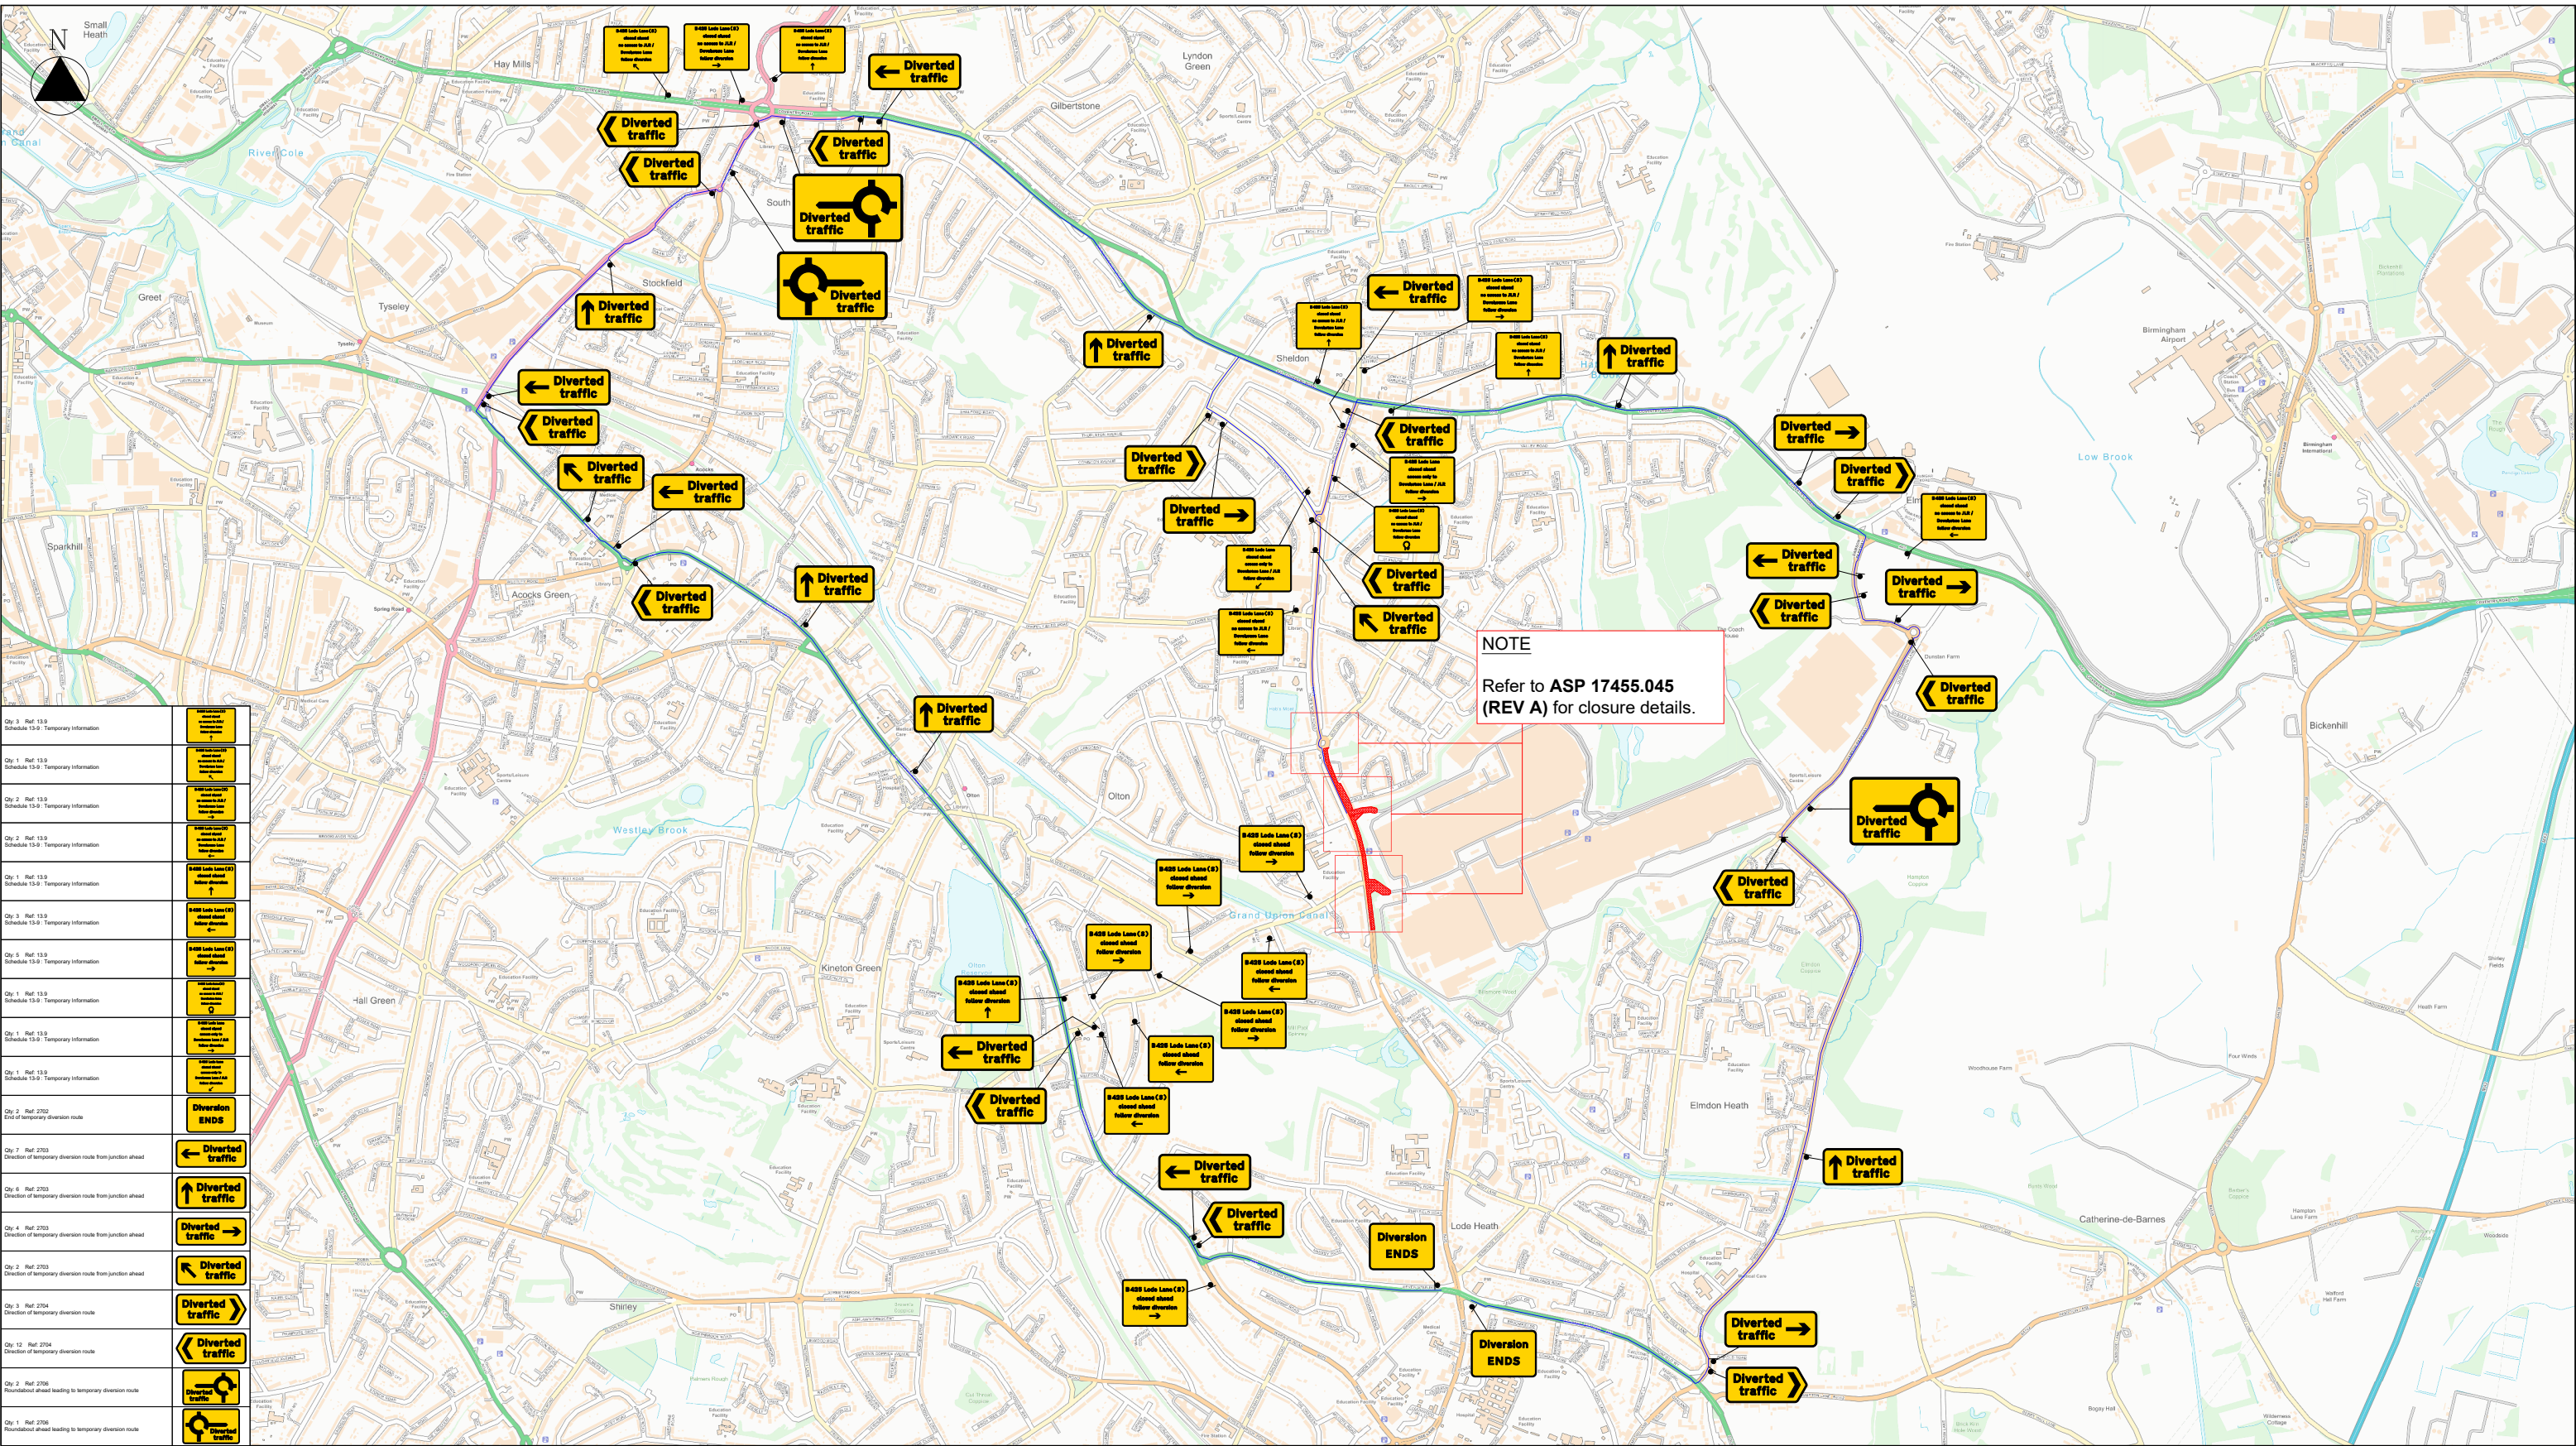

ROADWAY TRAFFIC MANAGEMENT Roadway UK Traffic Management Ltd A19 Business Park Selby YO19 6QR E-mail: info@Roadwayuk.com www.roadwayuk.com	CustomerTaylor Woodrow		KEY: SIGN TRAFFIC CONE PERMANENT BUS STOP CLOSED AREA WORK AREA DIVERSION PEDESTRIAN DIVERSION PEDESTRIAN BARRIER	Crown Copyright. All rights reserved.		
	ContractSprint Stage 2			Drawing No: ASP 17455.047 (REV A) Diversion detail (2 of 2)		
	LocationB425 Lode Lane & Dovehouse Lane, Solihull, B92 8NW			Unauthorised reproduction infringes Crown Copyright and may lead to prosecution or civil proceedings.		
	Date17/03/2026			Scale:	Drawn by:	Approved by:
	Version/Amendment No. 2			NTS	PR	DRAFT