




LOCATION PLAN
(N.T.S)



EXISTING LAYOUT



PROPOSED LAYOUT *5

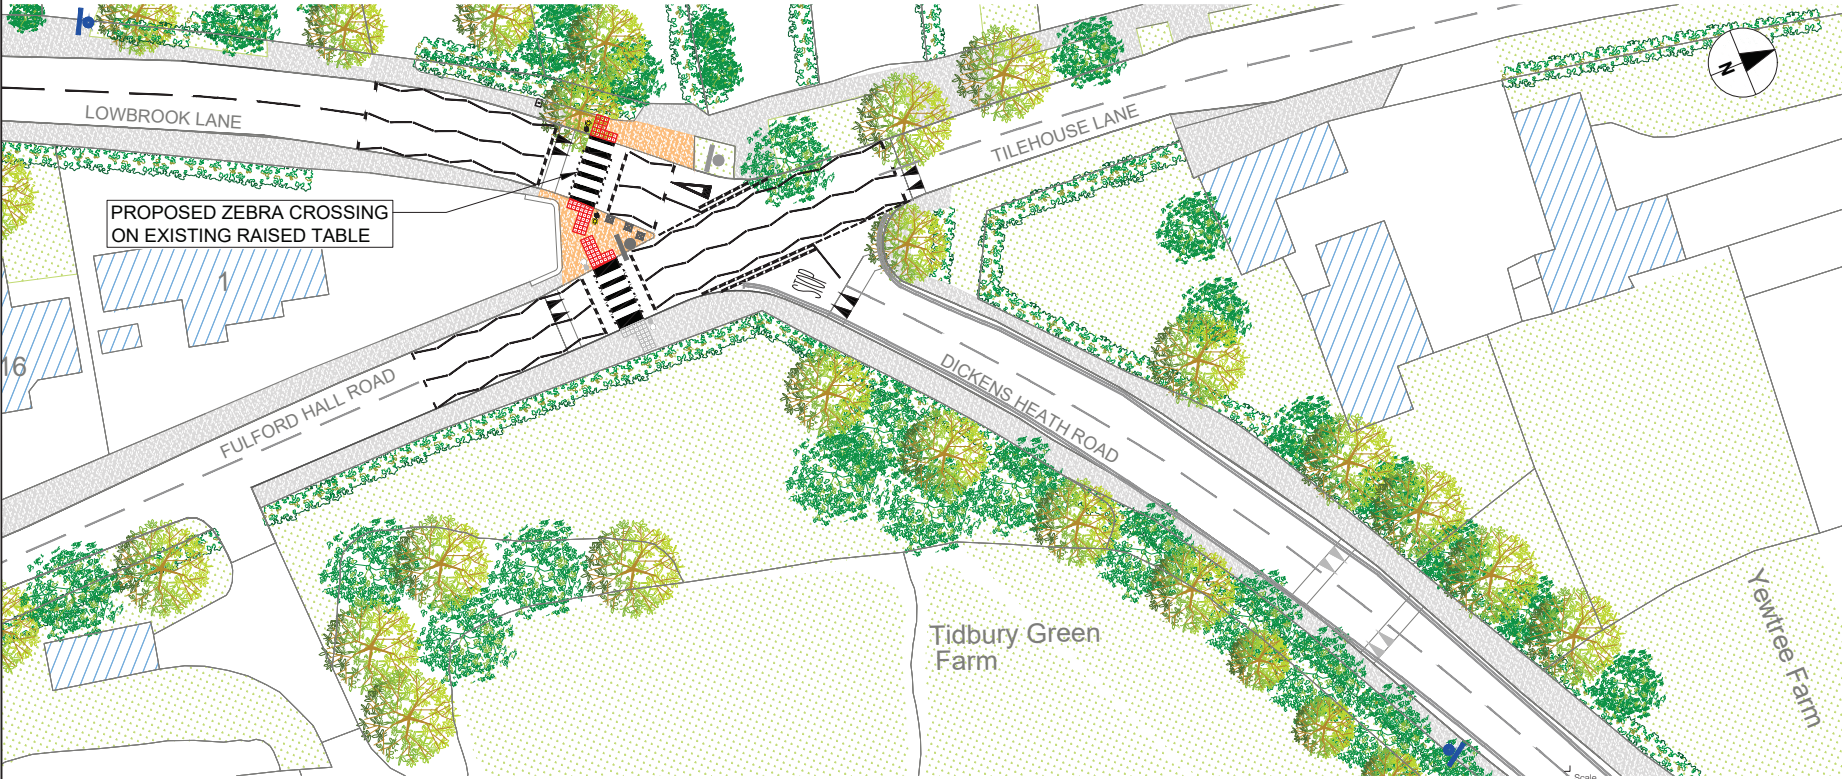

CONSULTATION LAYOUT
SCALE (1:250)

- Notes
1. PLEASE REFER TO SCALE AND SIZE SHEET AS INDICATED DIMENSIONS TO BE VERIFIED ON SITE
 2. THIS DRAWING SHOULD NOT BE SCALED
 3. ANY DISCREPANCIES SHOULD BE REFERRED TO THE ENGINEER PRIOR TO WORK BEING PUT IN HAND
 4. ONLY PRINT IN COLOUR
 5. INDICATIVE LAYOUT ONLY

- KEY:
- EXISTING KERB TO REMAIN
 - EXISTING BOLLARD TO REMAIN
 - EXISTING TREES / VEGETATION
 - EXISTING GRASS VERGE
 - EXISTING BELISHA BEACON
 - EXISTING SIGN POST
 - PROPOSED BELISHA BEACON AND TOP LANTERN
 - PROPOSED RED BLISTER TACTILE PAVING
 - PROPOSED SIGN ON EXISTING LIGHTING COLUMN AND SIGN POST
 - PROPOSED FOOTWAY CONSTRUCTION

REV	BY	DESCRIPTION	CHECKED	APPROVED	DATE
01	CB	FIRST ISSUE	MD	PS	12/06/26

SOLIHULL MBC LICENSE NO. 100023139
CONTAINS ORDINANCE SURVEY DATA © CROWN COPYRIGHT AND DATABASE RIGHT 2026


HIGHWAY INFRASTRUCTURE
ECONOMY & INFRASTRUCTURE
COUNCIL HOUSE MANOR SQUARE
SOLIHULL B81 3QB
HIGHWAYS@SOLIHULL.GOV.UK
0121-704-6000

Status
FOR INFORMATION

Project Title
LOWBROOK LANE - PROPOSED ZEBRA CROSSING

Drawing Title
CONSULTATION PLAN

Scale	Date	Drawn-by	Checked-by	Approved-by	Rev
AS SHOWN	12/06/26	CB	MD	PS	
Drawing Number	236228-SMBC-CON-DR-C-0001				C01