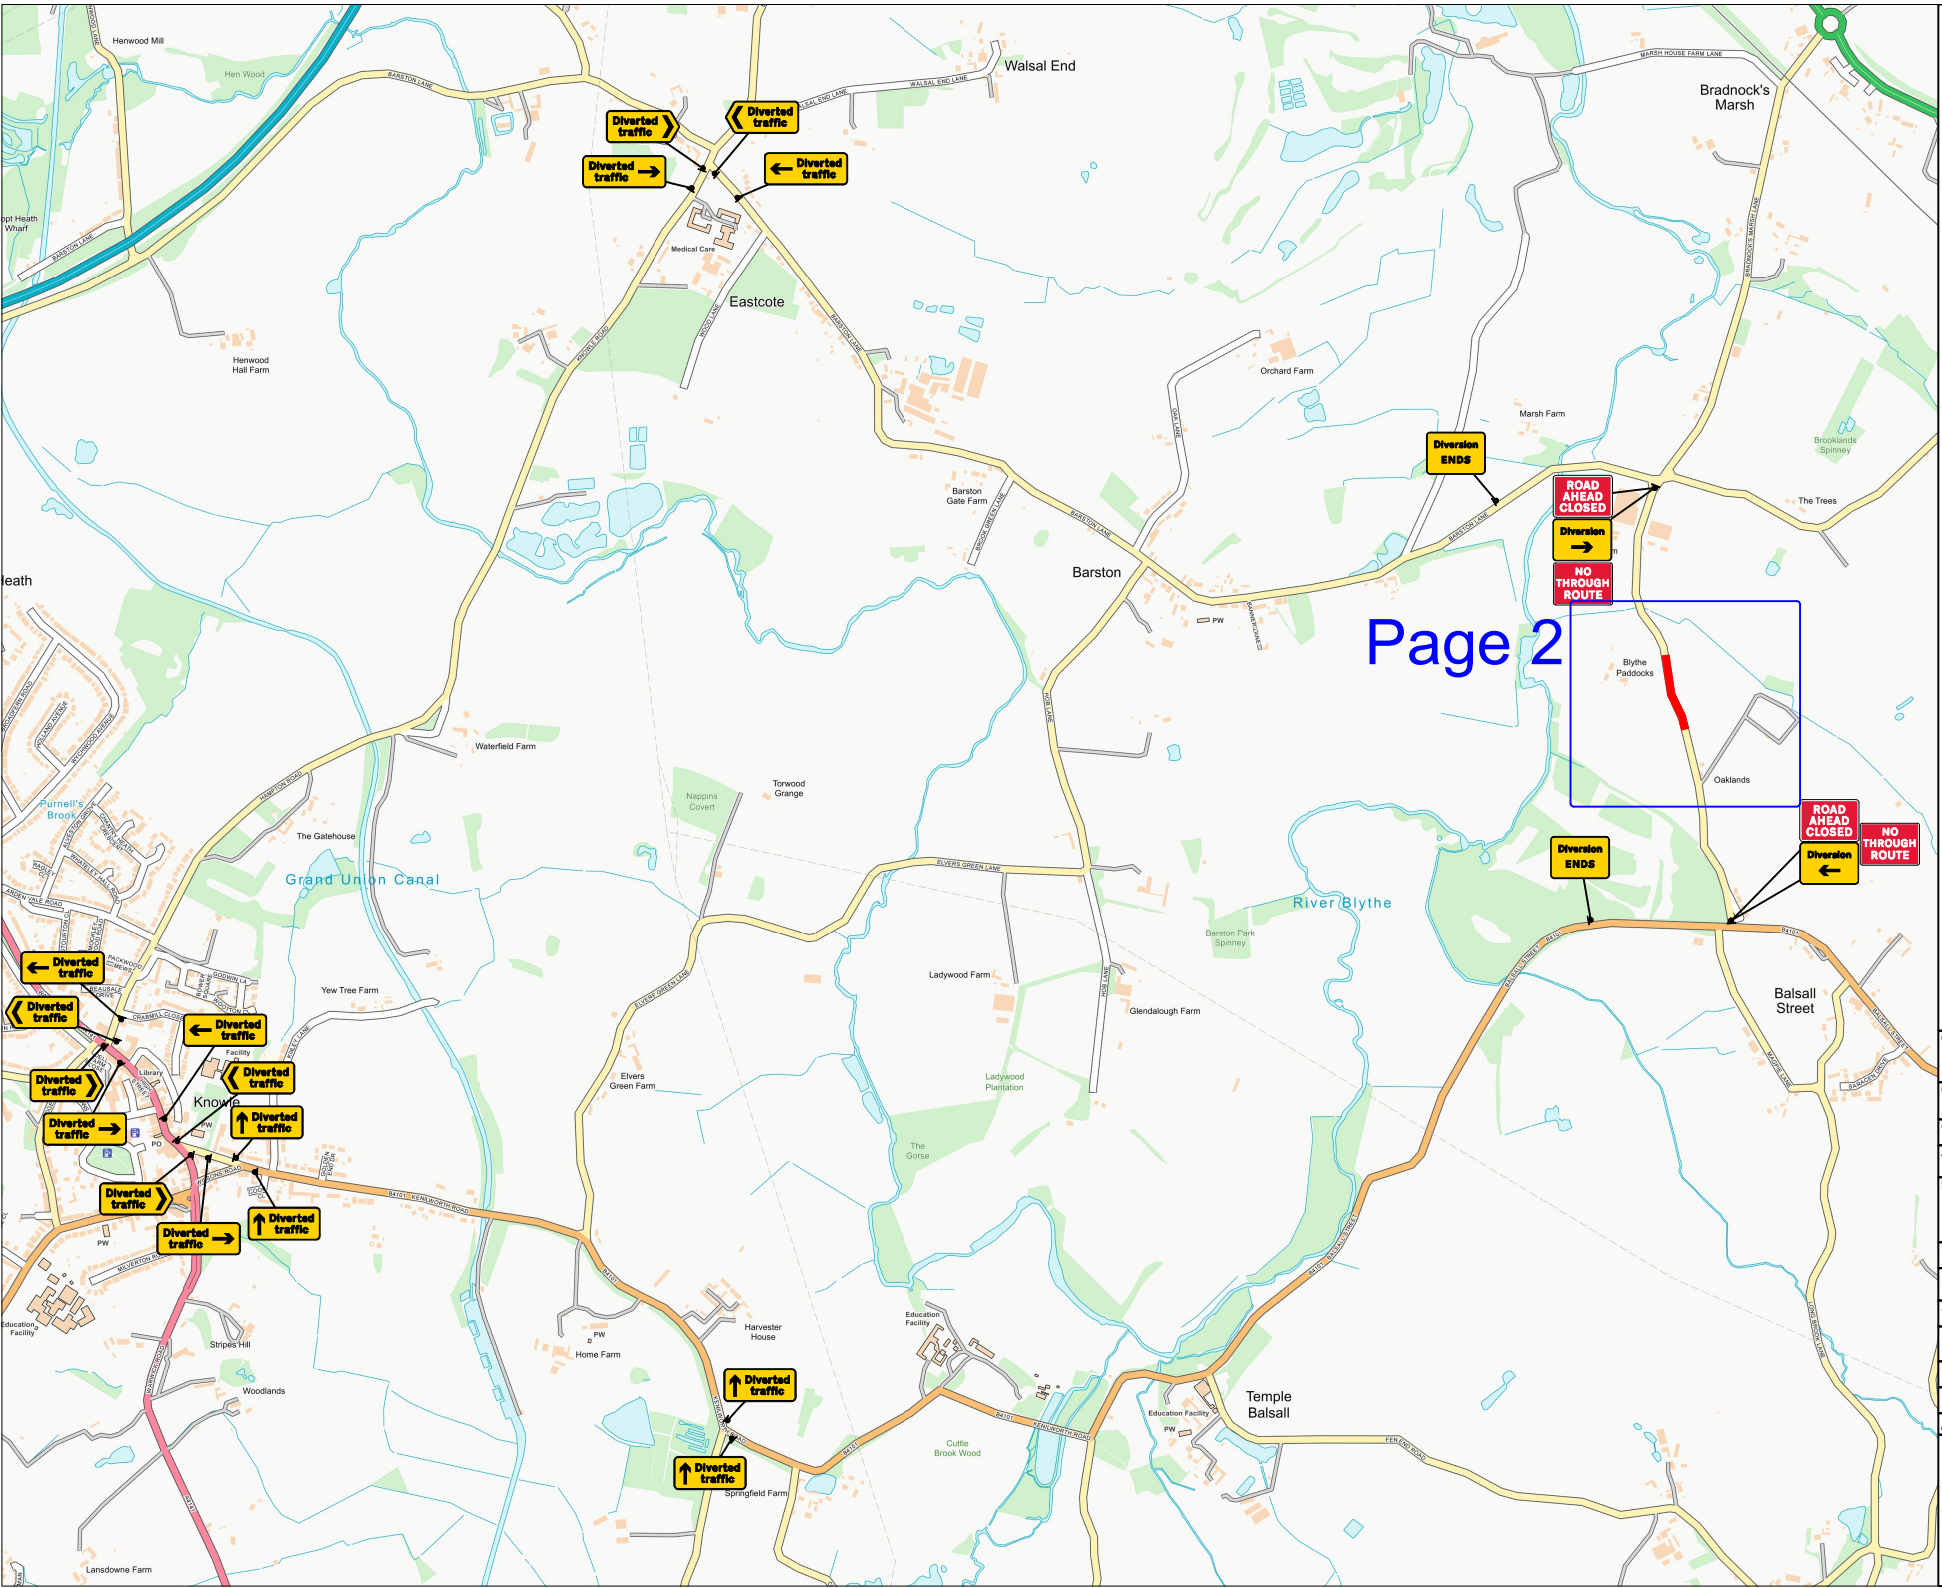


TRAFFIC MANAGEMENT NOTES:
1) All temporary traffic management shall be in accordance with Chapter 8 of the Traffic Signs Manual.
2) All temporary traffic management shall be in accordance with the Traffic Signs Regulations and General Directions 2016.
3) All temporary traffic management shall conform to the Safety at Street Works and Road Works, A Code of Practice.
4) All signing should be located 450mm minimum from any carriageway.
5) All temporary traffic management sign locations are indicative and are subject to on site approval from the Engineer.
6) Stop & Go boards are to be accessible and brought into operation if there is traffic signal failure.

DETAIL B (B)

Single Carriageway 40mph or less - 450mm traffic cones, spacing 1.5m.
Single Carriageway 50mph or more - 750mm traffic cones, spacing 1.5m.

Notes:
1) During darkness, warning lights to BS EN 12352:2006 should be provided in accordance with Table A1.3 (Appendix 1).
2) 45° tapers have 1.2m spacing, no relaxations.
3) On motorways and all-purpose dual carriageway roads with hard shoulders on which the national speed limit applies, 1m cones will be required for both standard works and works for which relaxations may be applied, for both lead tapers and the facing wall of a lane change.

DETAIL C1 (C1)

9m

Single Carriageway 40mph or less - 450mm traffic cones.
Single Carriageway 50mph or more - 750mm traffic cones.

Notes:
1) During darkness, warning lights to BS EN 12352:2006 should be provided in accordance with Table A1.3 (Appendix 1).
2) For relaxation to Detail C1 se Table A1.3 (Appendix1).

SAFETY ZONE DIMENSIONS

Permanent speed limit 30mph or less	
Sideway safety zone	0.5m
Longways safety zone	0.5m
(Dimensions are minimal)	

Key

- Traffic sign
- Traffic cone/cylinder
- Traffic signal
- No waiting cone
- Pedestrian barrier
- Pedestrian signal

QR Code:

Checked by: P.Wilkinson

Customer: Anglia Cathodic Protection Services

Job reference:

Location: Barston Ln, Coventry CV7 7BT

Date:

Description: Road Closure

Scale: NTS | OS HA:

Core Highways
www.corehighways.com

Produced by: J.Skinkys

Drawing reference: NUN-6078

This Drawing is subject to Copyright and remains the property of Core Highways.
Contains Ordnance Survey data.

core highways