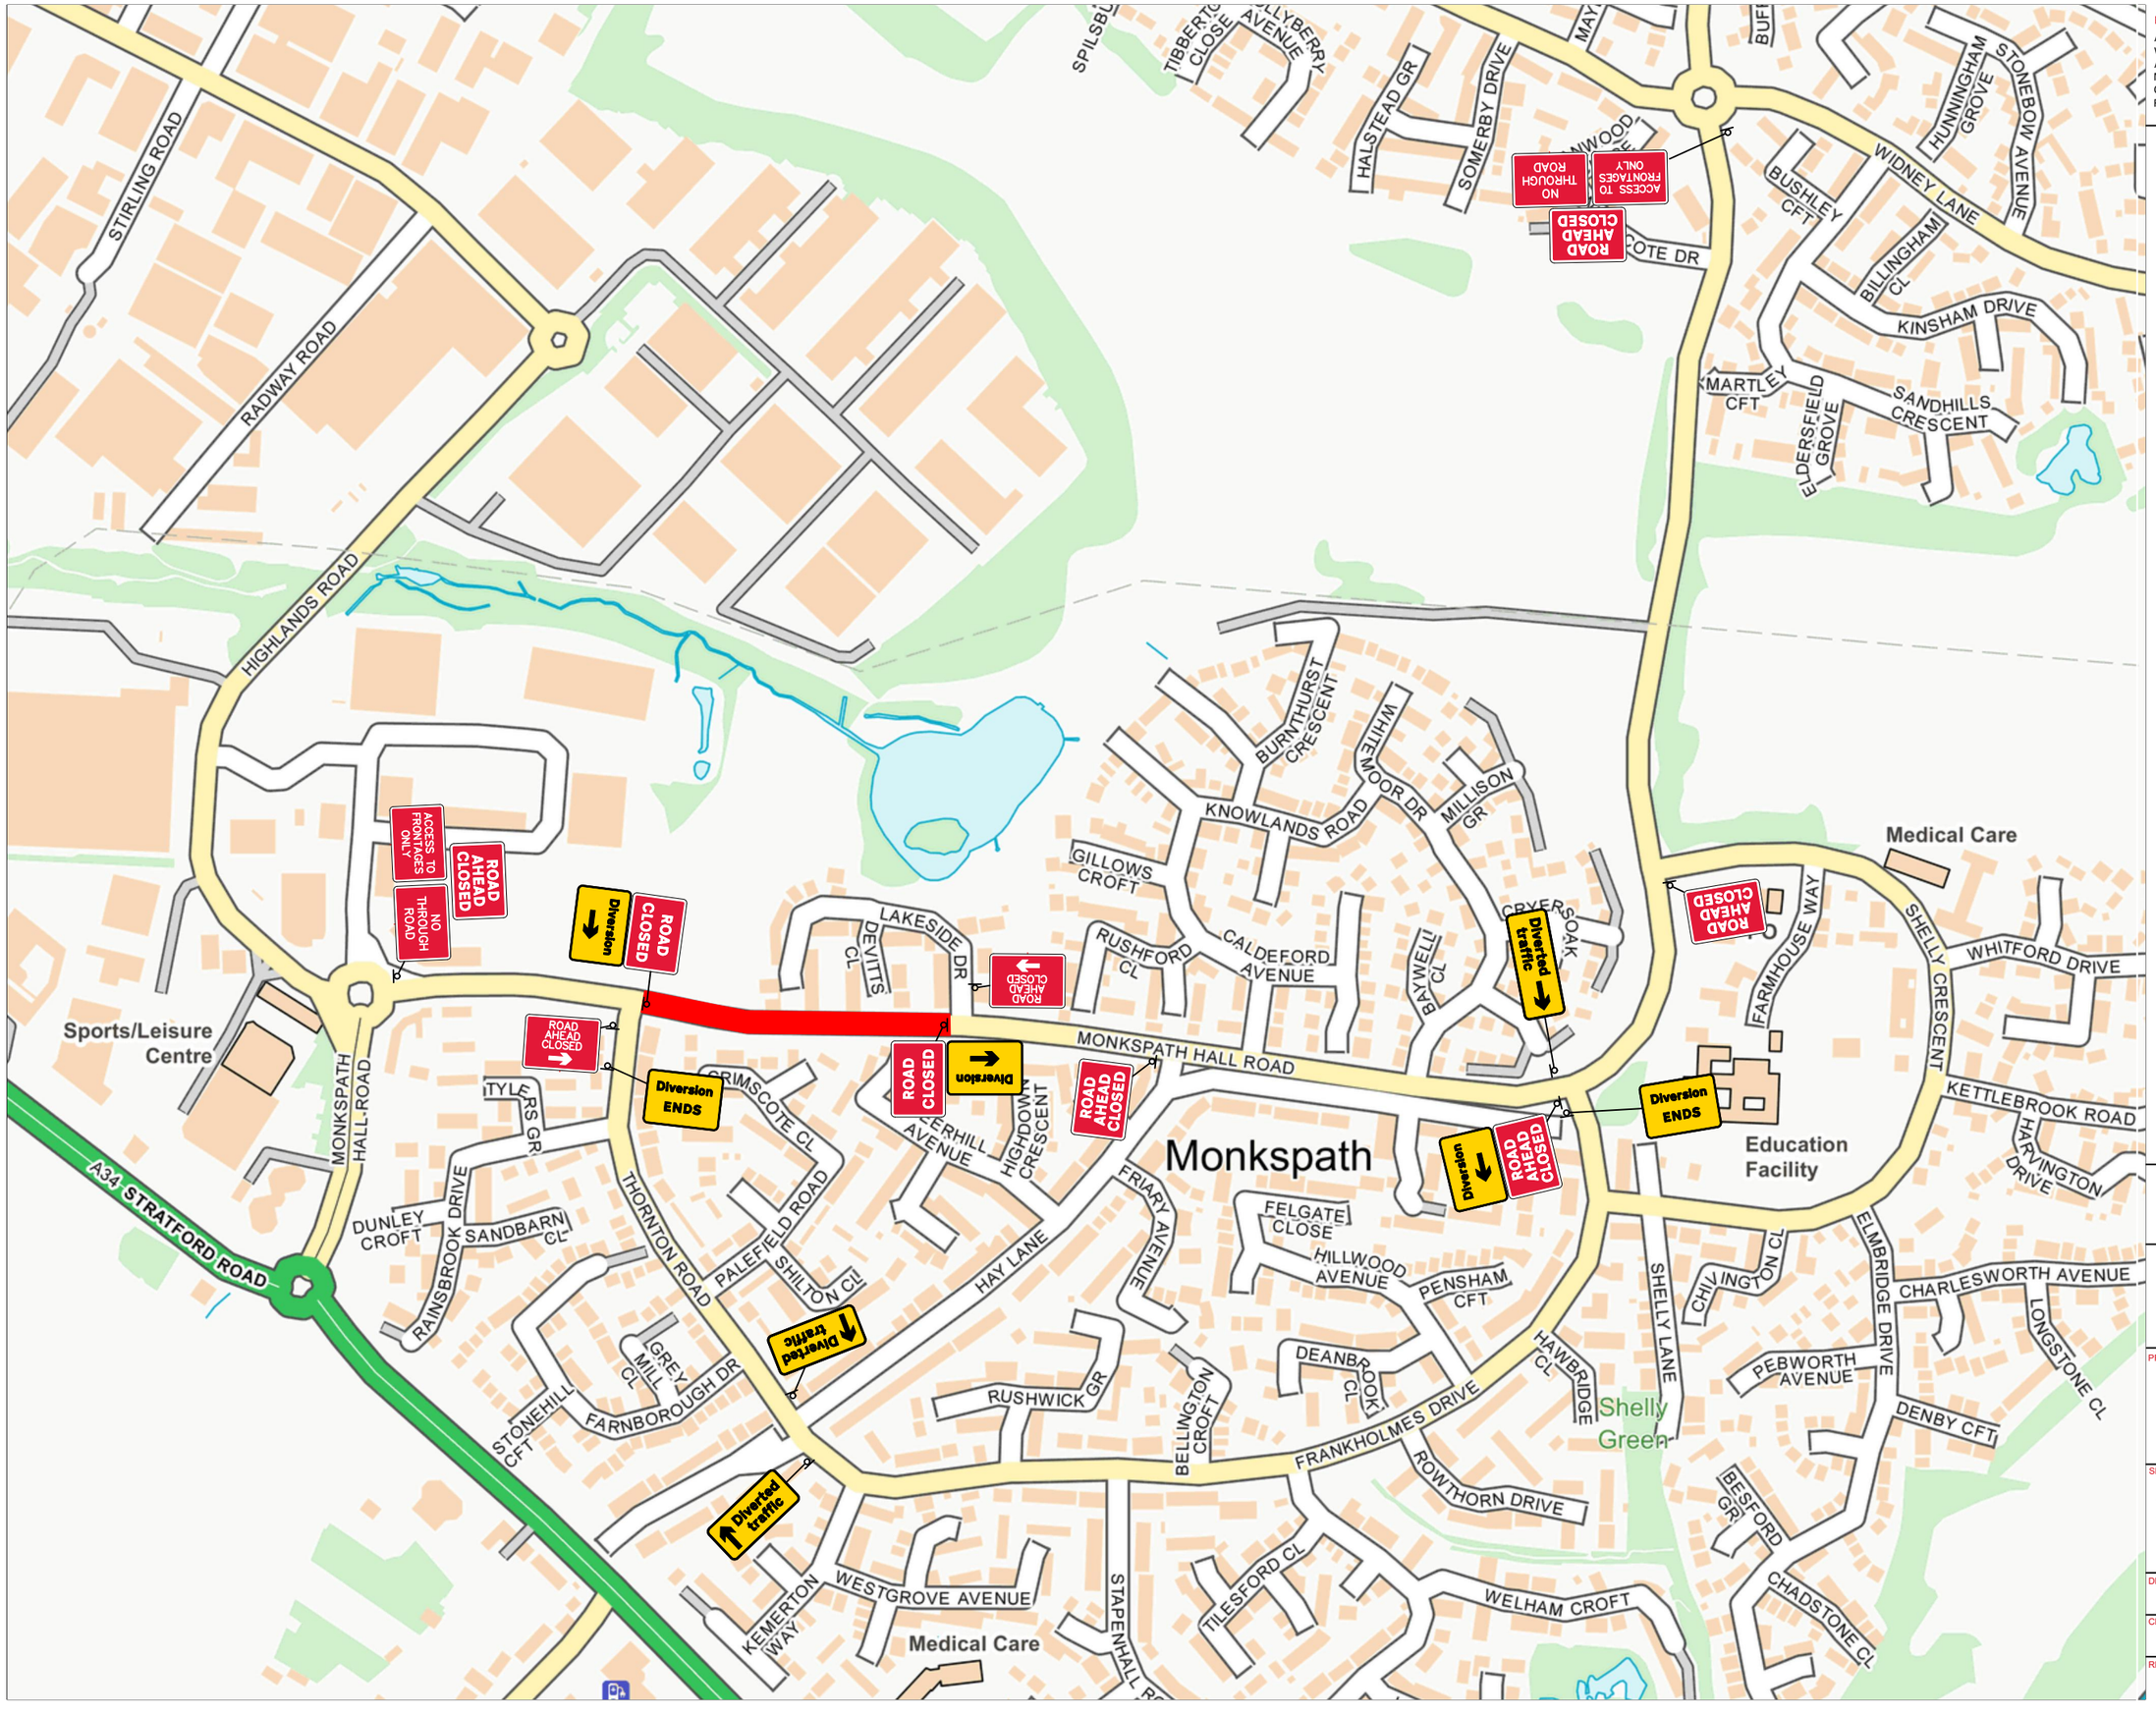


NOTES:

ALL TRAFFIC MANAGEMENT TO BE IN ACCORDANCE WITH 'SAFETY AT STREETWORKS & ROADWORKS' AND THE TSRGD 2016, AND INSTALLATION, MAINTENANCE AND DISMANTLE METHODS MUST COMPLY WITH HEADWAY TRAFFIC MANAGEMENT'S RELEVANT METHOD STATEMENT(S).

HEADWAY
TRAFFIC MANAGEMENT

ERRIS

PROJECT:

Road Closure / Diversion

SITE ADDRESS:

Monkspath Hall Road, Solihull, B90 4SX

DRAWN BY:	DATE:
C.Daker	28/10/2026
CHECKED BY:	OUR REF:
C.Owen	
REF:	REVISION:
	2