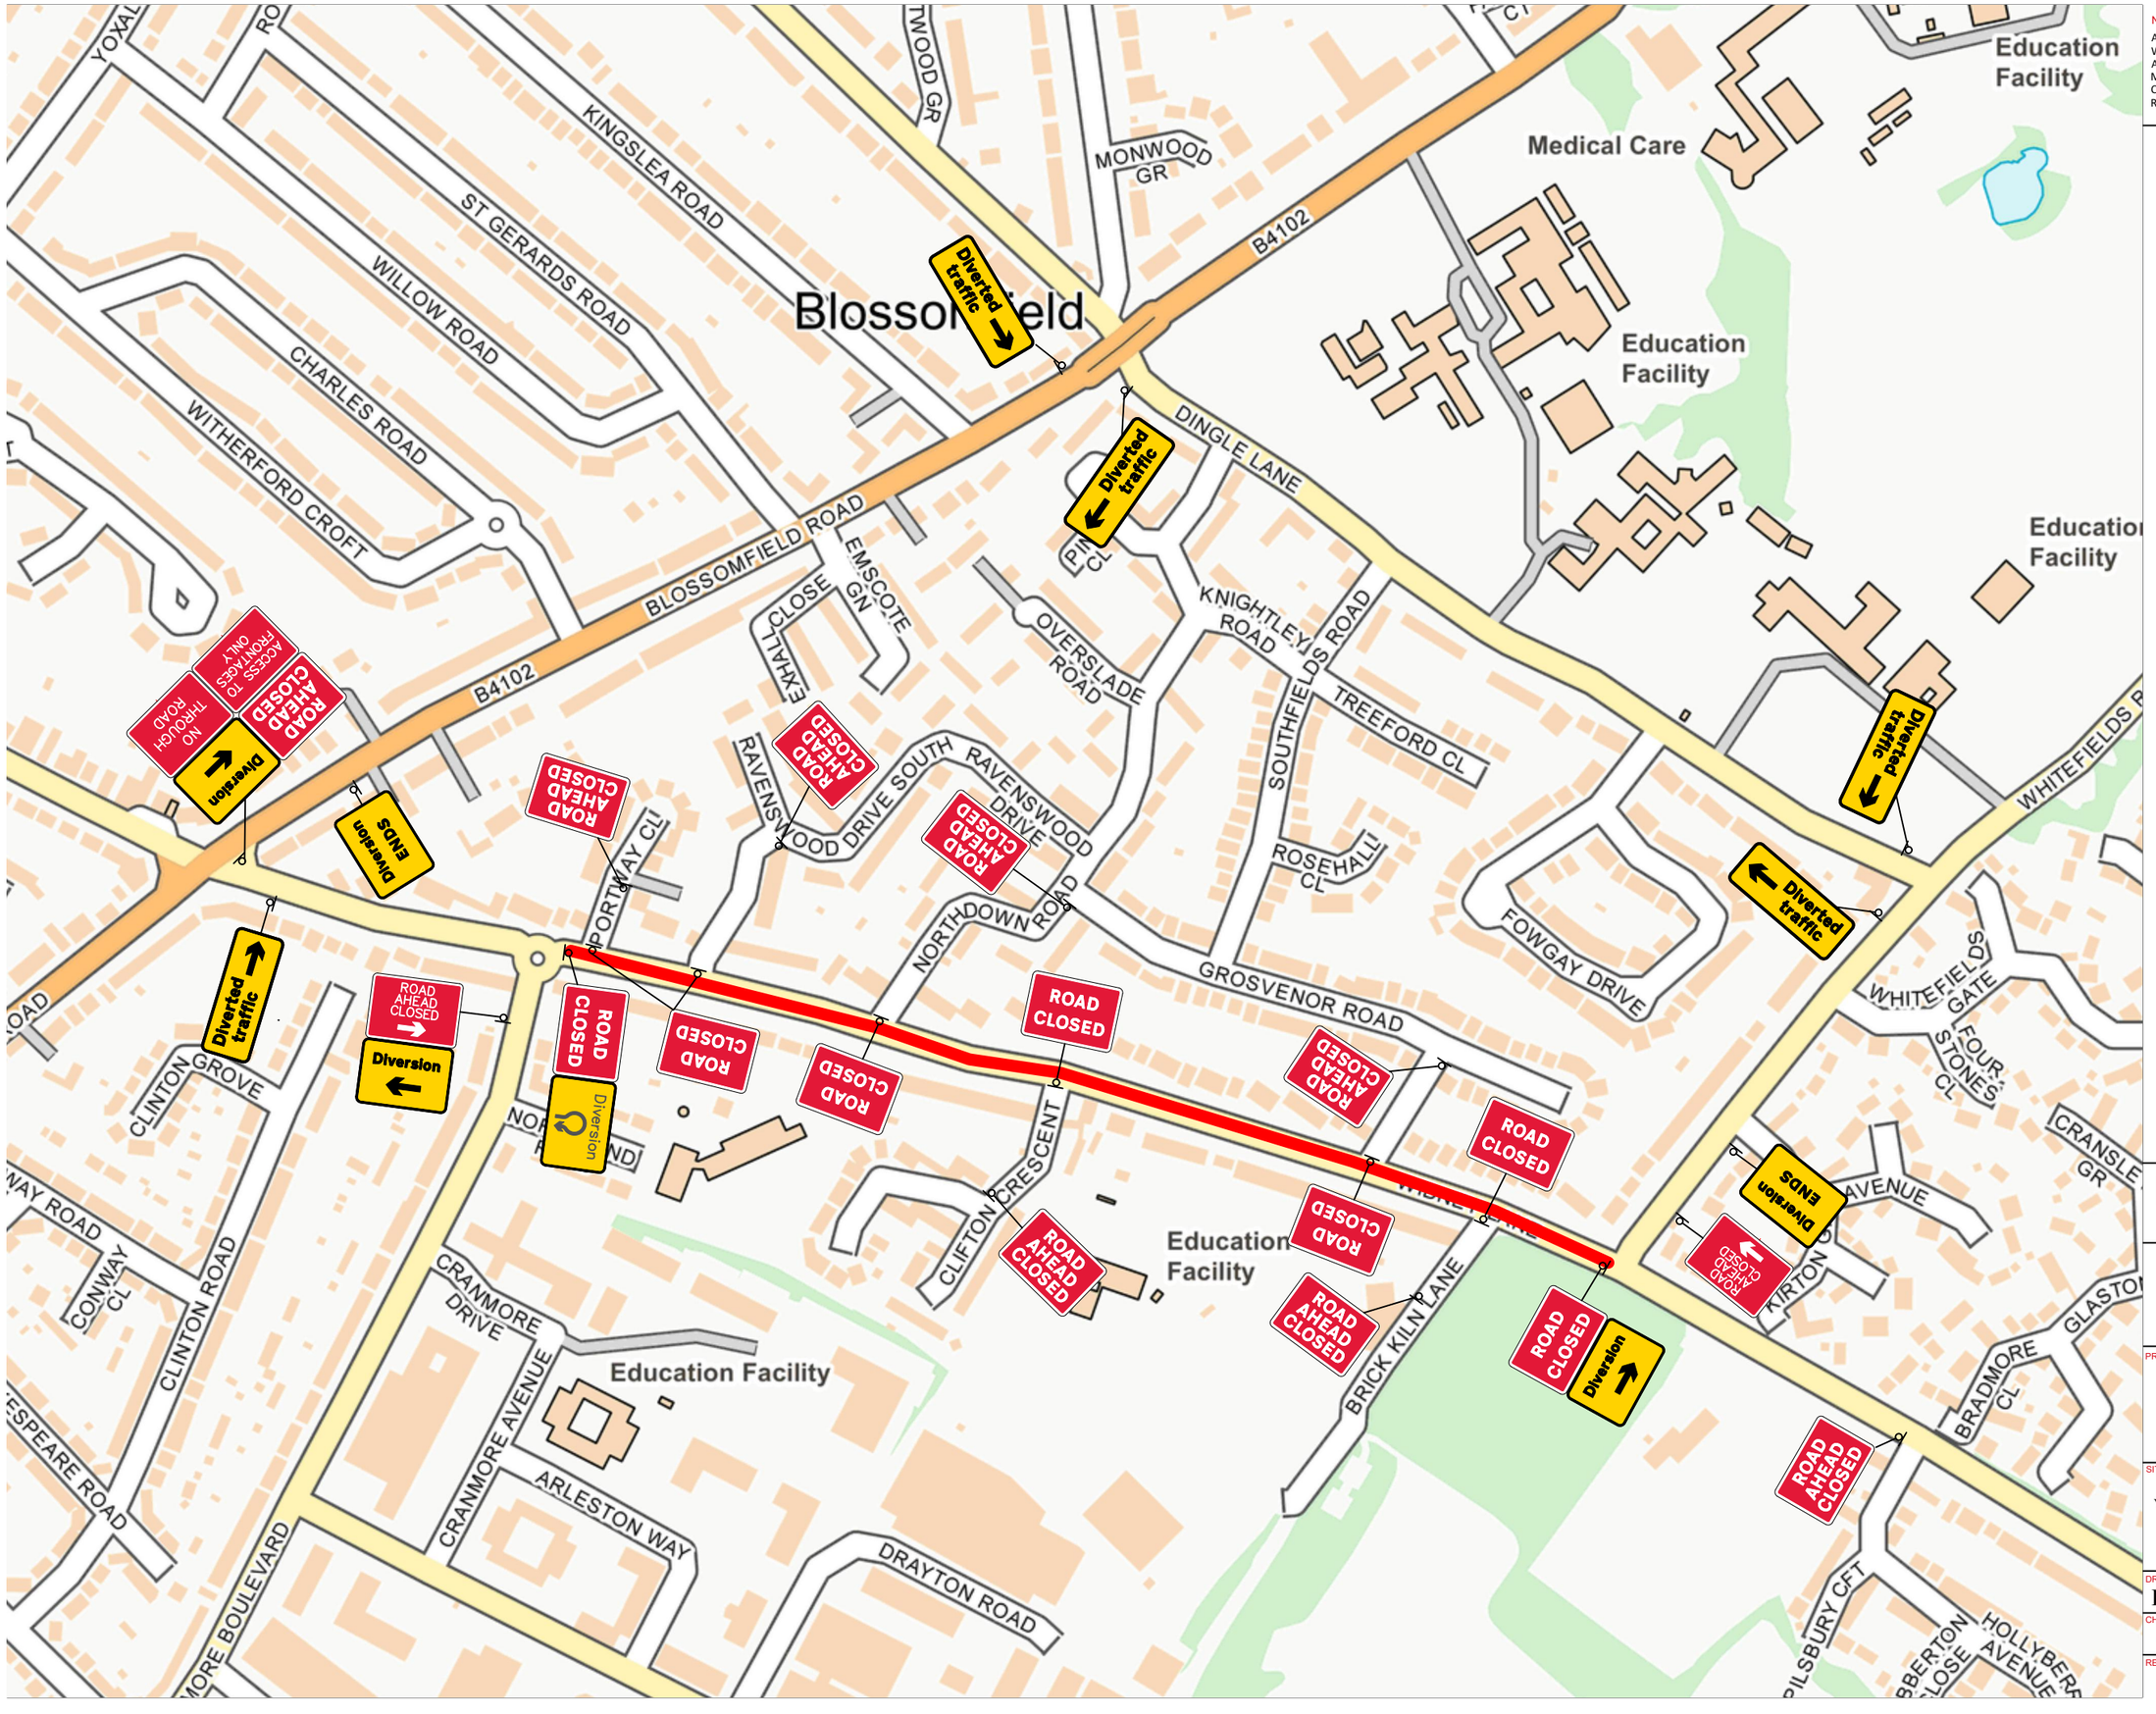


NOTES:

ALL TRAFFIC MANAGEMENT TO BE IN ACCORDANCE WITH 'SAFETY AT STREETWORKS & ROADWORKS' AND THE TSRGD 2016, AND INSTALLATION, MAINTENANCE AND DISMANTLE METHODS MUST COMPLY WITH HEADWAY TRAFFIC MANAGEMENT'S RELEVANT METHOD STATEMENT(S).

HEADWAY
TRAFFIC MANAGEMENT

ERRIS

PROJECT:

Road Closure / Diversion

SITE ADDRESS:

Widney Lane, Solihull, B91 3LL

DRAWN BY:	DATE:
B.Haarhoff	22/10/2026
CHECKED BY:	OUR REF:
C.Owen	
REF:	REVISION:
	1