

N


Qty: 1 Ref: 13-9 Schedule 13 : Temporary Sign	ROAD AHEAD CLOSED ACCESS ONLY	Qty: 2 Ref: 543 Traffic signals ahead	
Qty: 2 Ref: 2702 End of temporary diversion route	Diversion ENDS	Qty: 2 Ref: 610 Keep right	
Qty: 1 Ref: 2702 Start of temporary diversion route	Diversion	Qty: 1 Ref: 610 Keep left	
Qty: 1 Ref: 2702 Start of temporary diversion route	Diversion	Qty: 2 Ref: 645 End panel	End
Qty: 2 Ref: 2703 Direction of temporary diversion route from junction ahead	Diverted traffic	Qty: 5 Ref: 7001 Road works ahead	
Qty: 1 Ref: 2703 Direction of temporary diversion route u-turn at roundabout ahead	Diverted traffic	Qty: 2 Ref: 7010-FP-13-9 Nature of temporary hazard ahead - Road Ahead Closed	ROAD AHEAD CLOSED
Qty: 1 Ref: 2706 Roundabout ahead leading to temporary diversion route	Diverted traffic	Qty: 2 Ref: 7010-FP-13-9 Nature of temporary hazard ahead - Road Closed	ROAD CLOSED
Qty: 1 Ref: 2706 Roundabout ahead leading to temporary diversion route	Diverted traffic	Qty: 2 Ref: 7011 When Red Light Shows Wait Here	WHEN RED LIGHT SHOWS WAIT HERE
Qty: 1 Ref: 517 Road narrows on one side only ahead - right		Qty: 1 Ref: 7105 Lane closure barrier	
Qty: 1 Ref: 517 Road narrows on one side only ahead - left			
Qty: 2 Ref: 518 Single file traffic	Single file traffic		

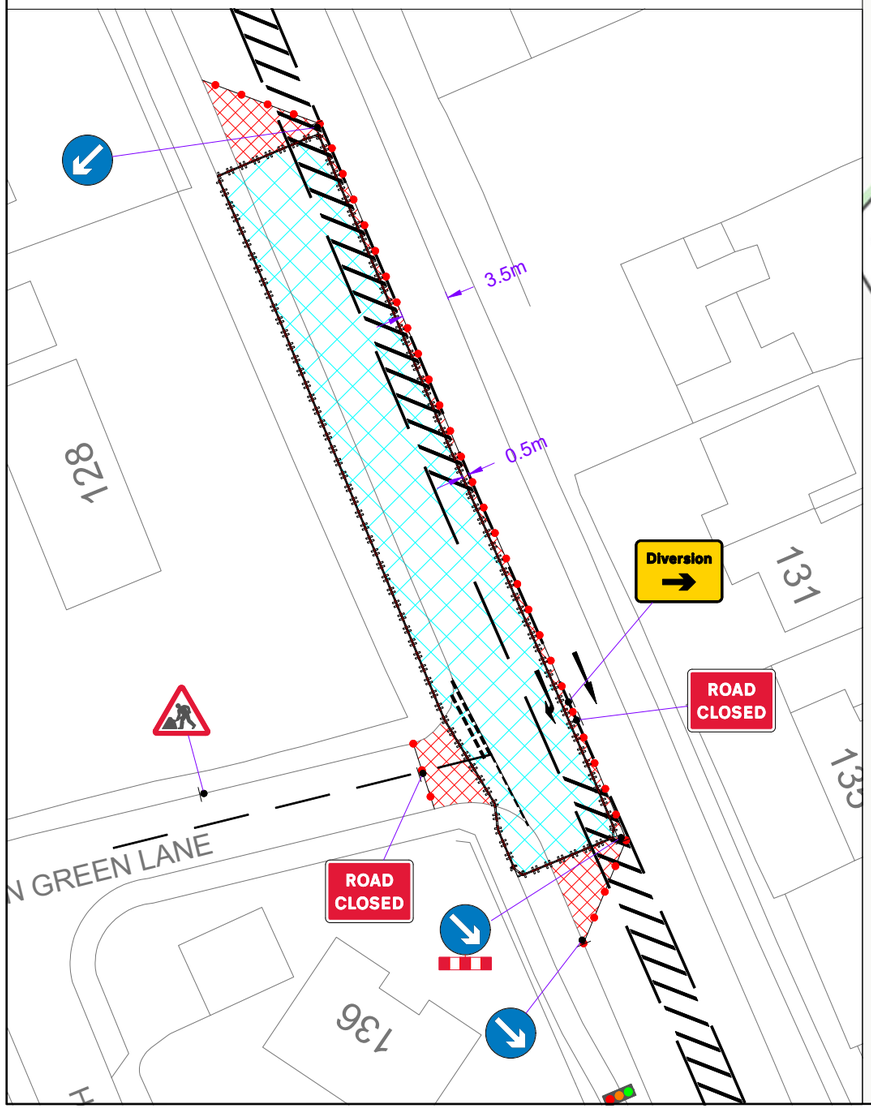

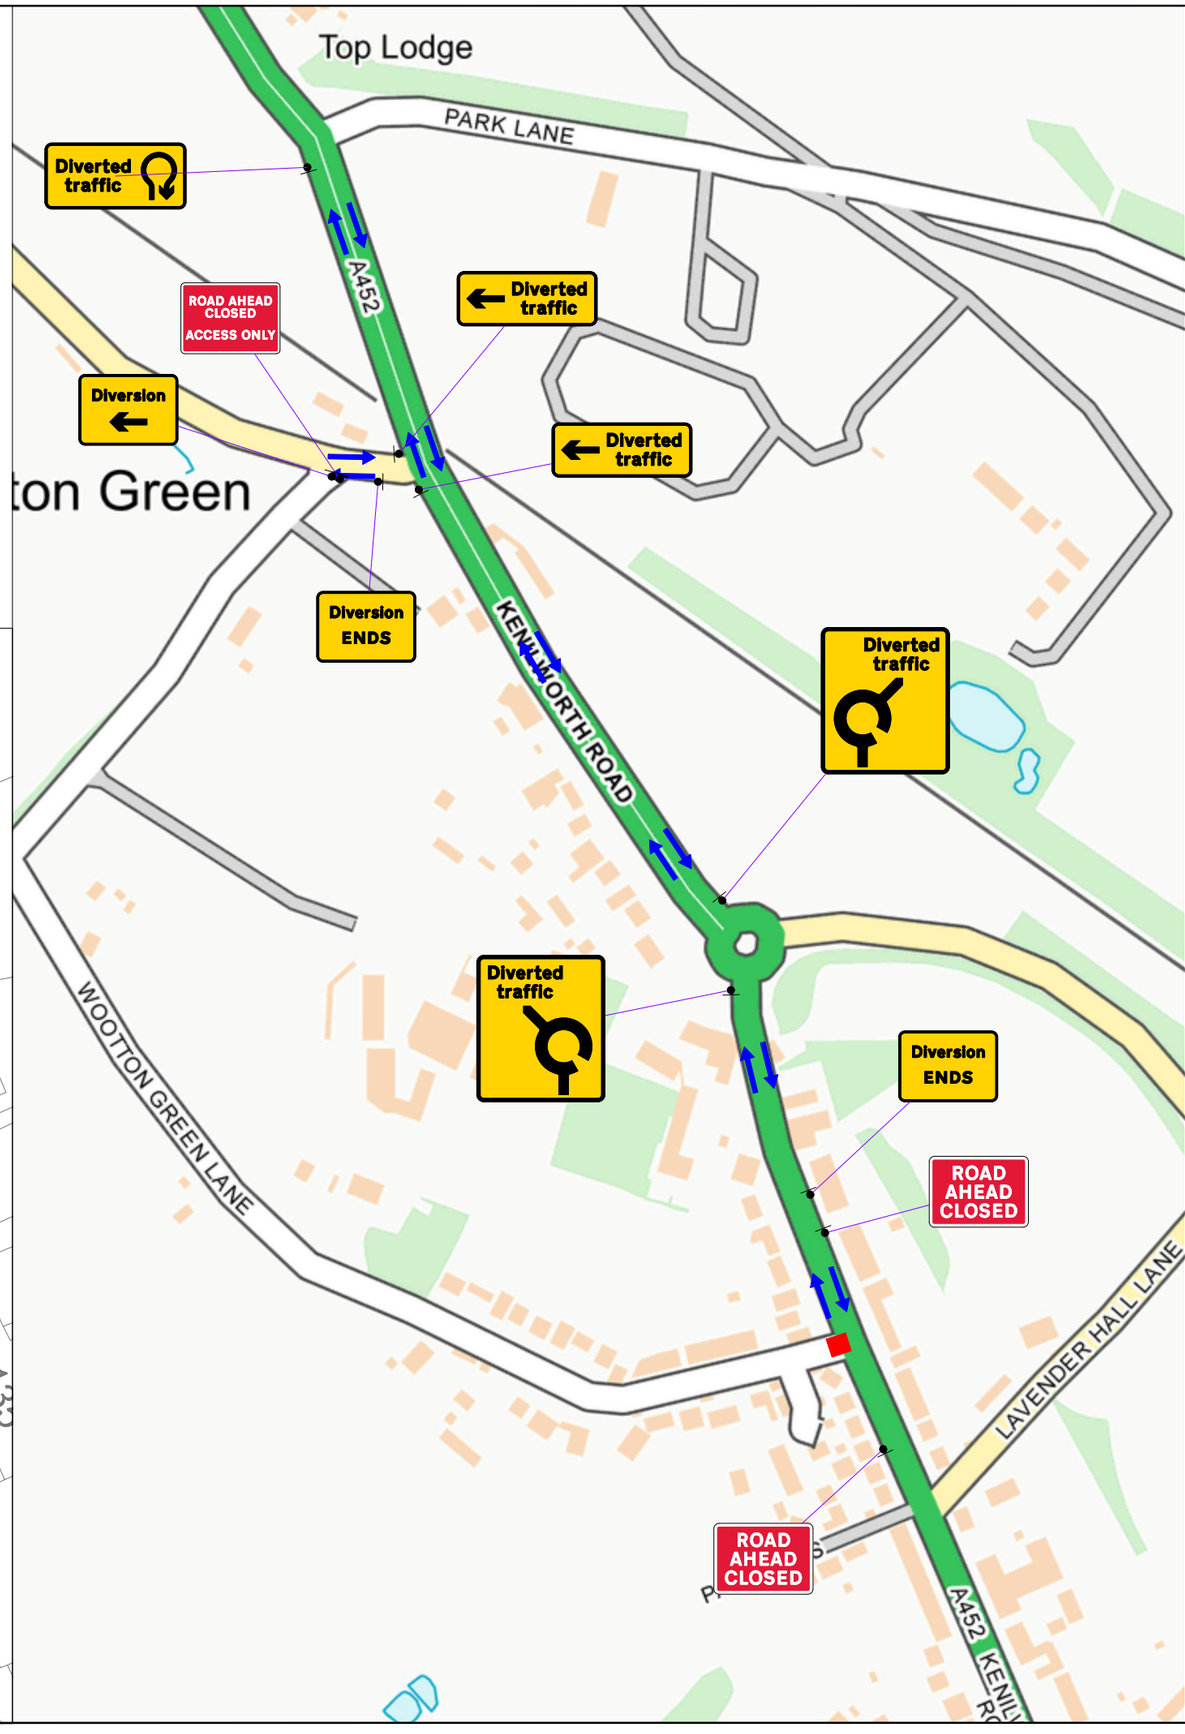

KEY

- Pedestrian Barrier
- Cone
- Sign
- Portable traffic signal
- Work area
- Closed area
- Safety Zone
- Diversion Route
- Pedestrian Route
- 1 Traffic signal phase
- Pedestrian ramp (Fixed to ground)
- TM Operative
- Marshal
- No Parking Cones
- Temporary Pedestrian Crossing

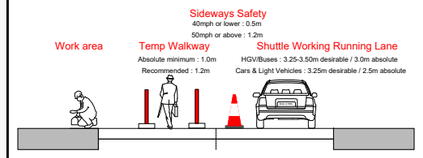

DETAIL B

Single/Dual carriageway 40mph or less - 450mm traffic cones, spacing 1.5m.
Single/Dual carriageway 50mph or more - 750mm traffic cones, spacing 1.5m.
Dual carriageway national speed limit - 750mm traffic cones, spacing 1.5m, relaxation 3m.

Notes:
1) During darkness, warning lights to BS EN 12352:2006 should be provided in accordance with Table A1.3 (Appendix 1).
2) 45° tapers have 1.5m spacing, no relaxations.
3) On motorways and NSL AP duals with hard shoulders, 1m cones will be required for both standard and relaxation works for lead tapers and the facing wall of lane changes.

DETAIL C2

Single carriageway 40mph or less - 450mm traffic cones.
Single/Dual carriageway 50mph or more - 750mm traffic cones.

Notes:
1) During darkness, warning lights to BS EN 12352:2006 should be provided in accordance with Table A1.3.

Click Pin and Map for Google Maps link
EASTINGS & NORTHINGS:

423588 , 277834

MJ Quinn

Client: openreach

Works Description

1. 2x Blockage clearance 23m from JUF 4 832.
2. 1x Blockage clearance 8m from JUF 6 252.

Address

Kenilworth Road, WOOTTON GREEN LANE, BALSALL, CV7 7EW

TM Type

Road closure.

Design: HB	Drawn: HB	Chkd: LW
Date: 11/08/26	Date: 11/08/26	Date: 11/08/26
Scale: NTS	Status: DRAFT	Revision: N/A

Drawing No: 1897125

REF: 0019335-WH6C5L0N-BERKSWELL-51-7000

Road Speed: 30