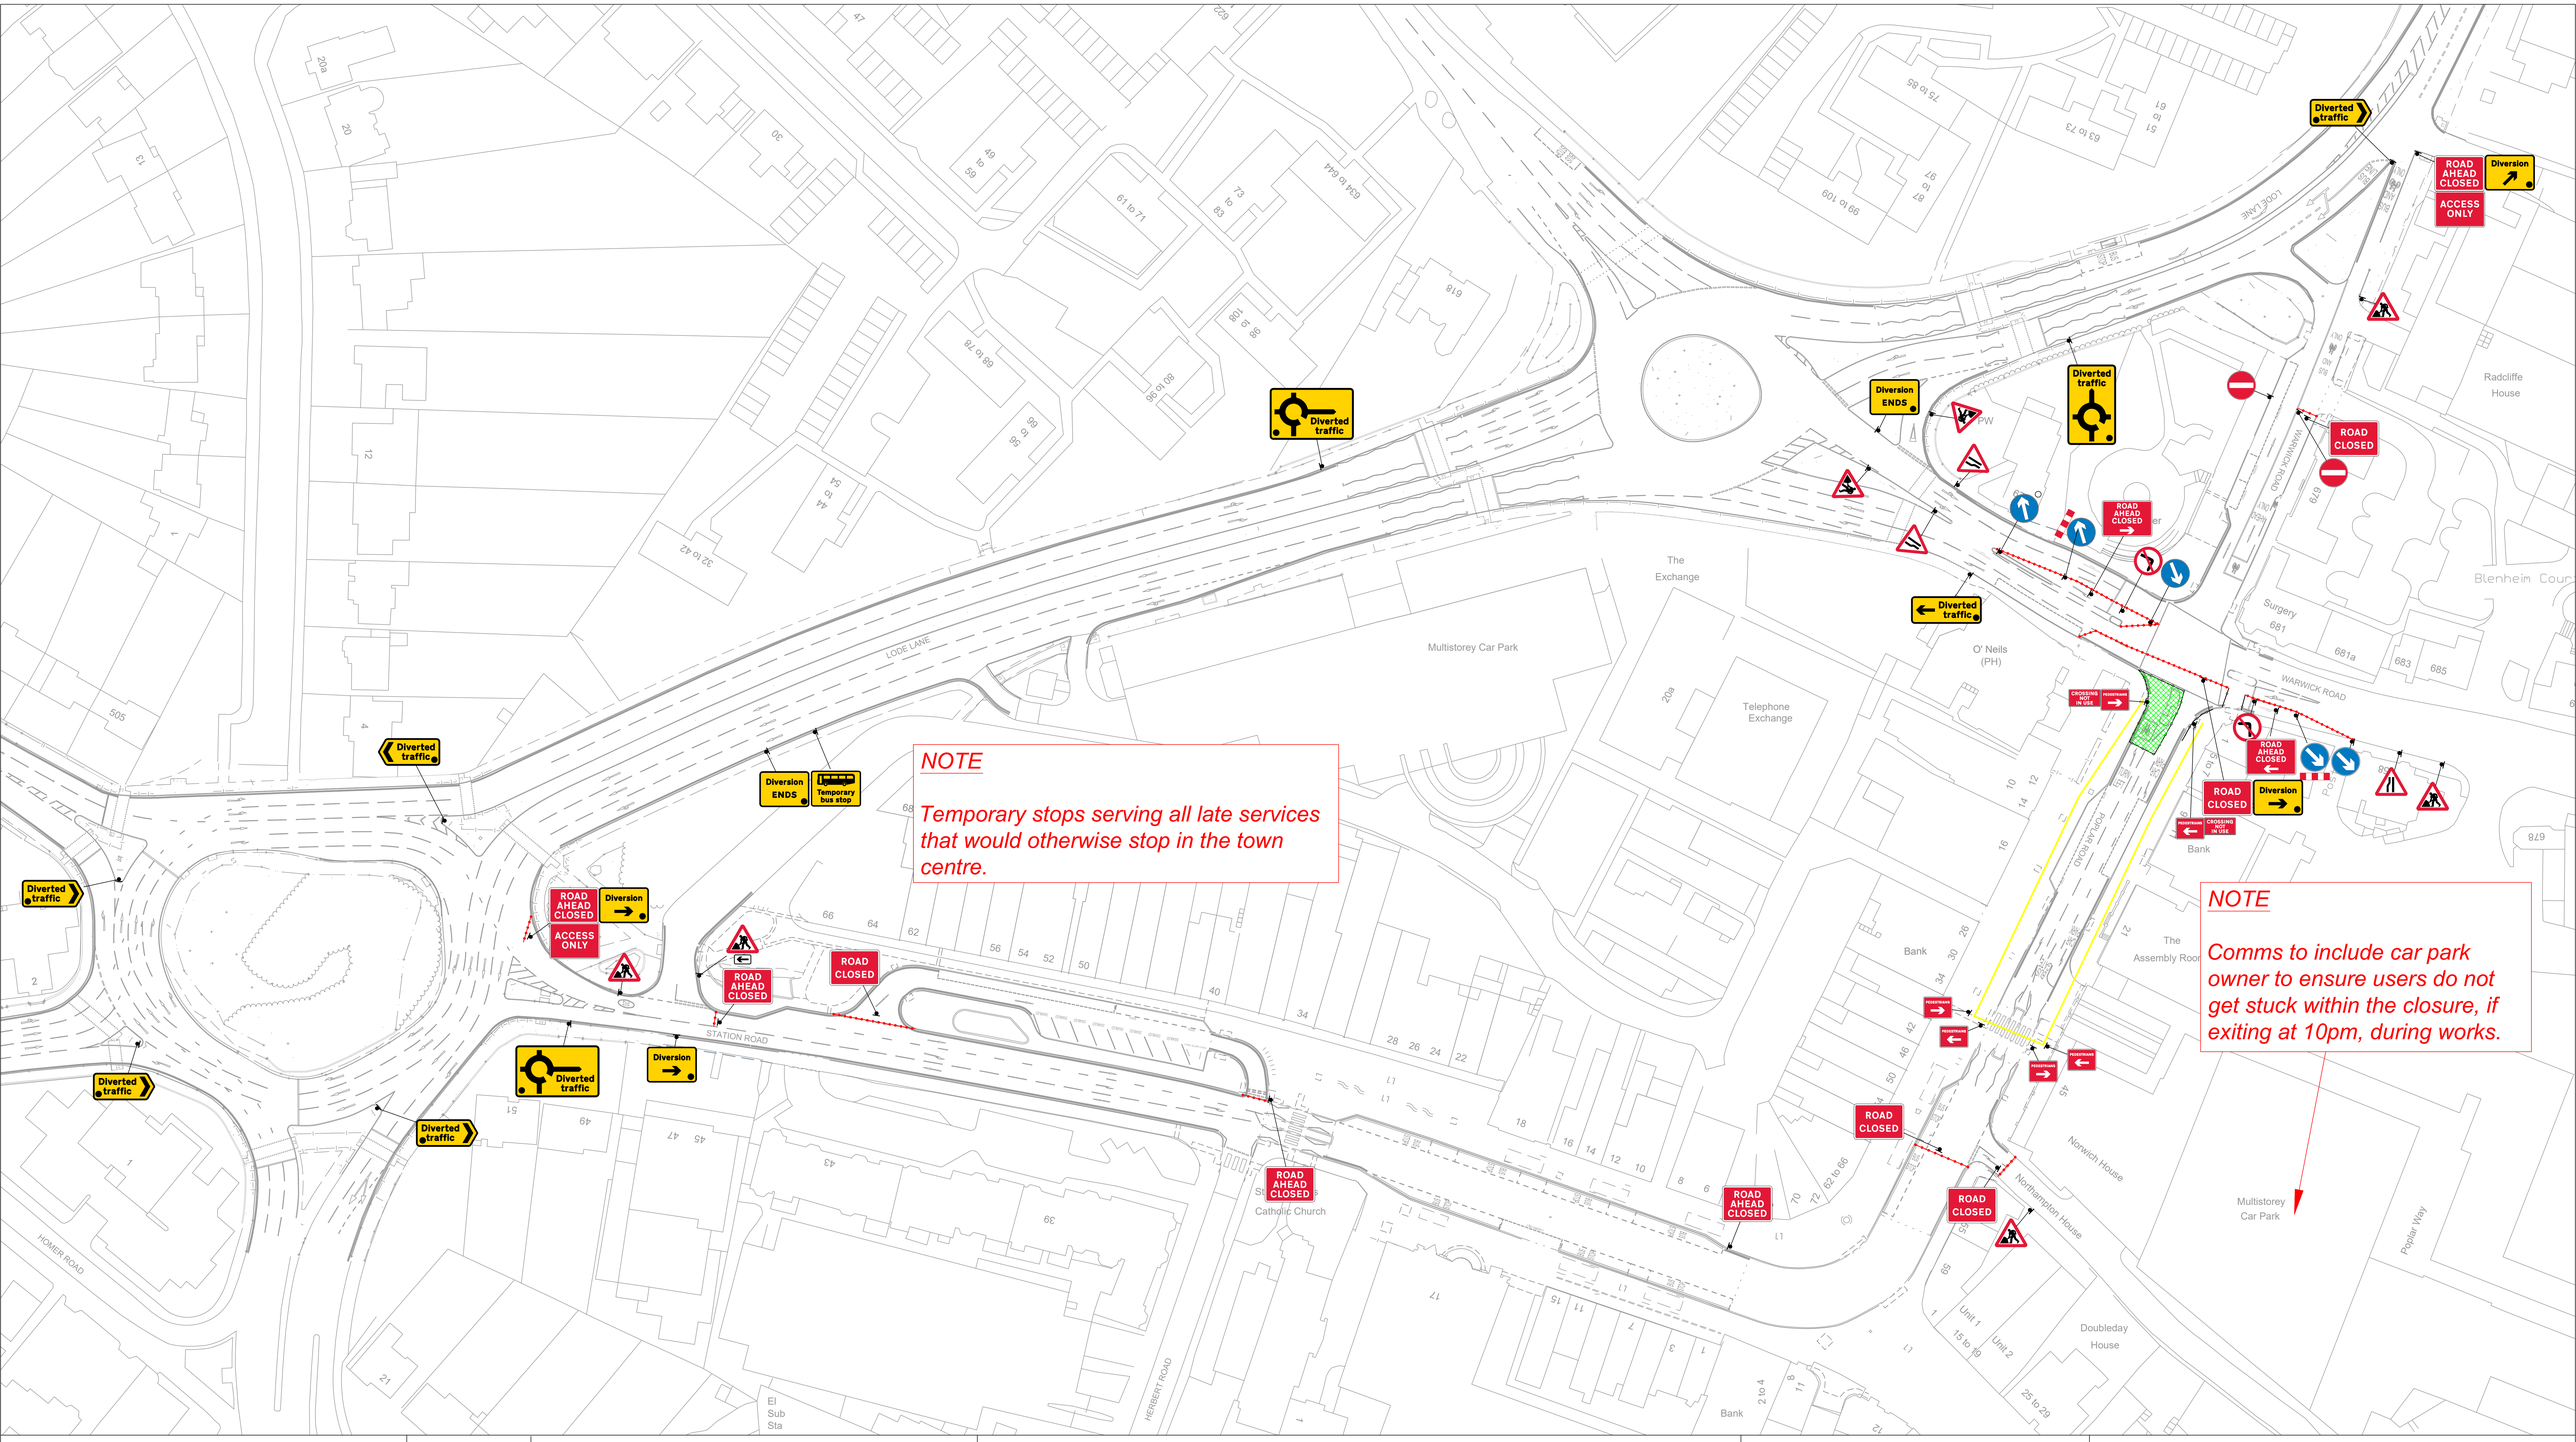


ROADWAY TRAFFIC MANAGEMENT

Roadway UK Traffic Management Ltd

A19 Business Park
Selby

YO19 6QR

E-mail: info@Roadwayuk.com

www.roadwayuk.com

Customer	Taylor Woodrow
Contract	Sprint Scheme
Location	Lode Lane, Solihull B92 8NR
Date	27-08-2026
Version/Amendment No.	2

Notes

Key

- Traffic Cones
- Pedestrian Barrier
- Traffic Signal
- Pedestrian Traffic Signal
- Work Area
- Pedestrian Diversion Route
- RAMP Kerb Ramp

Crown Copyright. All rights reserved.

Drawing Title:
BUS GATE/POPLAR RD SURF (INC MINOR CIVILS)

Drawing No: 401222-TWR-HGN-ZZ-DR-SU-0160039

Unauthorised reproduction infringes Crown Copyright and may lead to prosecution or civil proceedings.

Scale:	Drawn by:	Approved by:
NTS	SB	MB