

LOCATION PLAN
SCALE (N.T.S)



EXISTING LAYOUT



PROPOSED LAYOUT *5

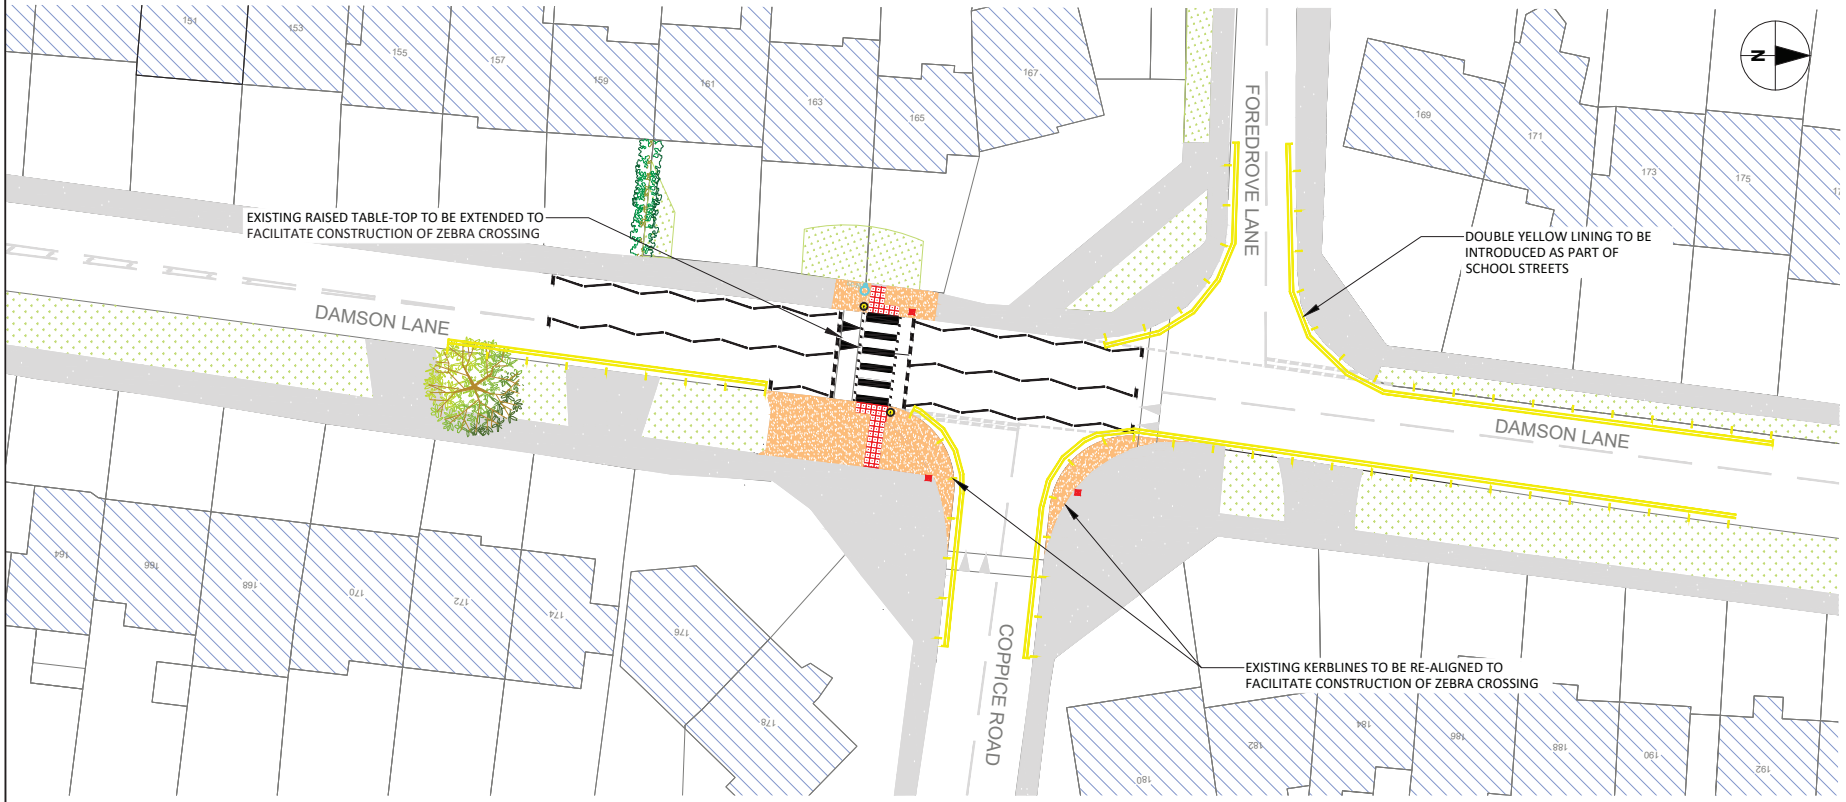

CONSULTATION LAYOUT
SCALE (1:200)

Scale
0 2 4 8 16m
Original Size (A1) 1:200 @ A1 1:400 @ A3

Notes

1. DO NOT WORK FROM REDUCED DRAWINGS
2. PLEASE REFEER TO SCALE AND SIZE SHEET AS INDICATED DIMENSIONS TO BE VERIFIED ON SITE
3. THIS DRAWING SHOULD NOT BE SCALED
4. ONLY PRINT IN COLOUR
5. INDICATIVE LAYOUT ONLY

KEY:

- EXISTING FOOTWAY
- EXISTING TREES / VEGETATION
- EXISTING GRASS VERGE
- PROPOSED FOOTWAY CONSTRUCTION
- PROPOSED RED BLISTER TACTILE PAVING
- EXISTING ROAD MARKINGS
- PROPOSED ROAD MARKINGS
- PROPOSED YELLOW LINING
- PROPOSED BELISHA BEACON AND TOP LANTERN
- EXISTING BOLLARD TO BE REMOVED
- LCx EXISTING LIGHTING COLUMN

REV	BY	DESCRIPTION	CHECKED	APPROVED	DATE
C01	EJ	FIRST ISSUE	MD	DW	12/11/26

SOLIHULL MBC LICENSE NO. 100023139
CONTAINS ORDNANCE SURVEY DATA © CROWN COPYRIGHT AND DATABASE RIGHTS 2026

Solihull Metropolitan Borough Council
HIGHWAY INFRASTRUCTURE
ECONOMY & INFRASTRUCTURE
COUNCIL HOUSE, MANOR SQUARE
SOLIHULL, B91 3QB
HIGHWAYS@SOLIHULL.GOV.UK
0121-704-6000

Status
FOR INFORMATION

Project Title
DAMSON LANE -
PROPOSED ZEBRA CROSSING

Drawing Title
CONSULTATION PLAN

Scale	Date	Drawn-by	Checked-by	Approved-by
1:200 @A1	12/11/26	EJ	MD	DW

Drawing Number	Rev
P26-022-SMBC-CON-DR-P-0001	C01