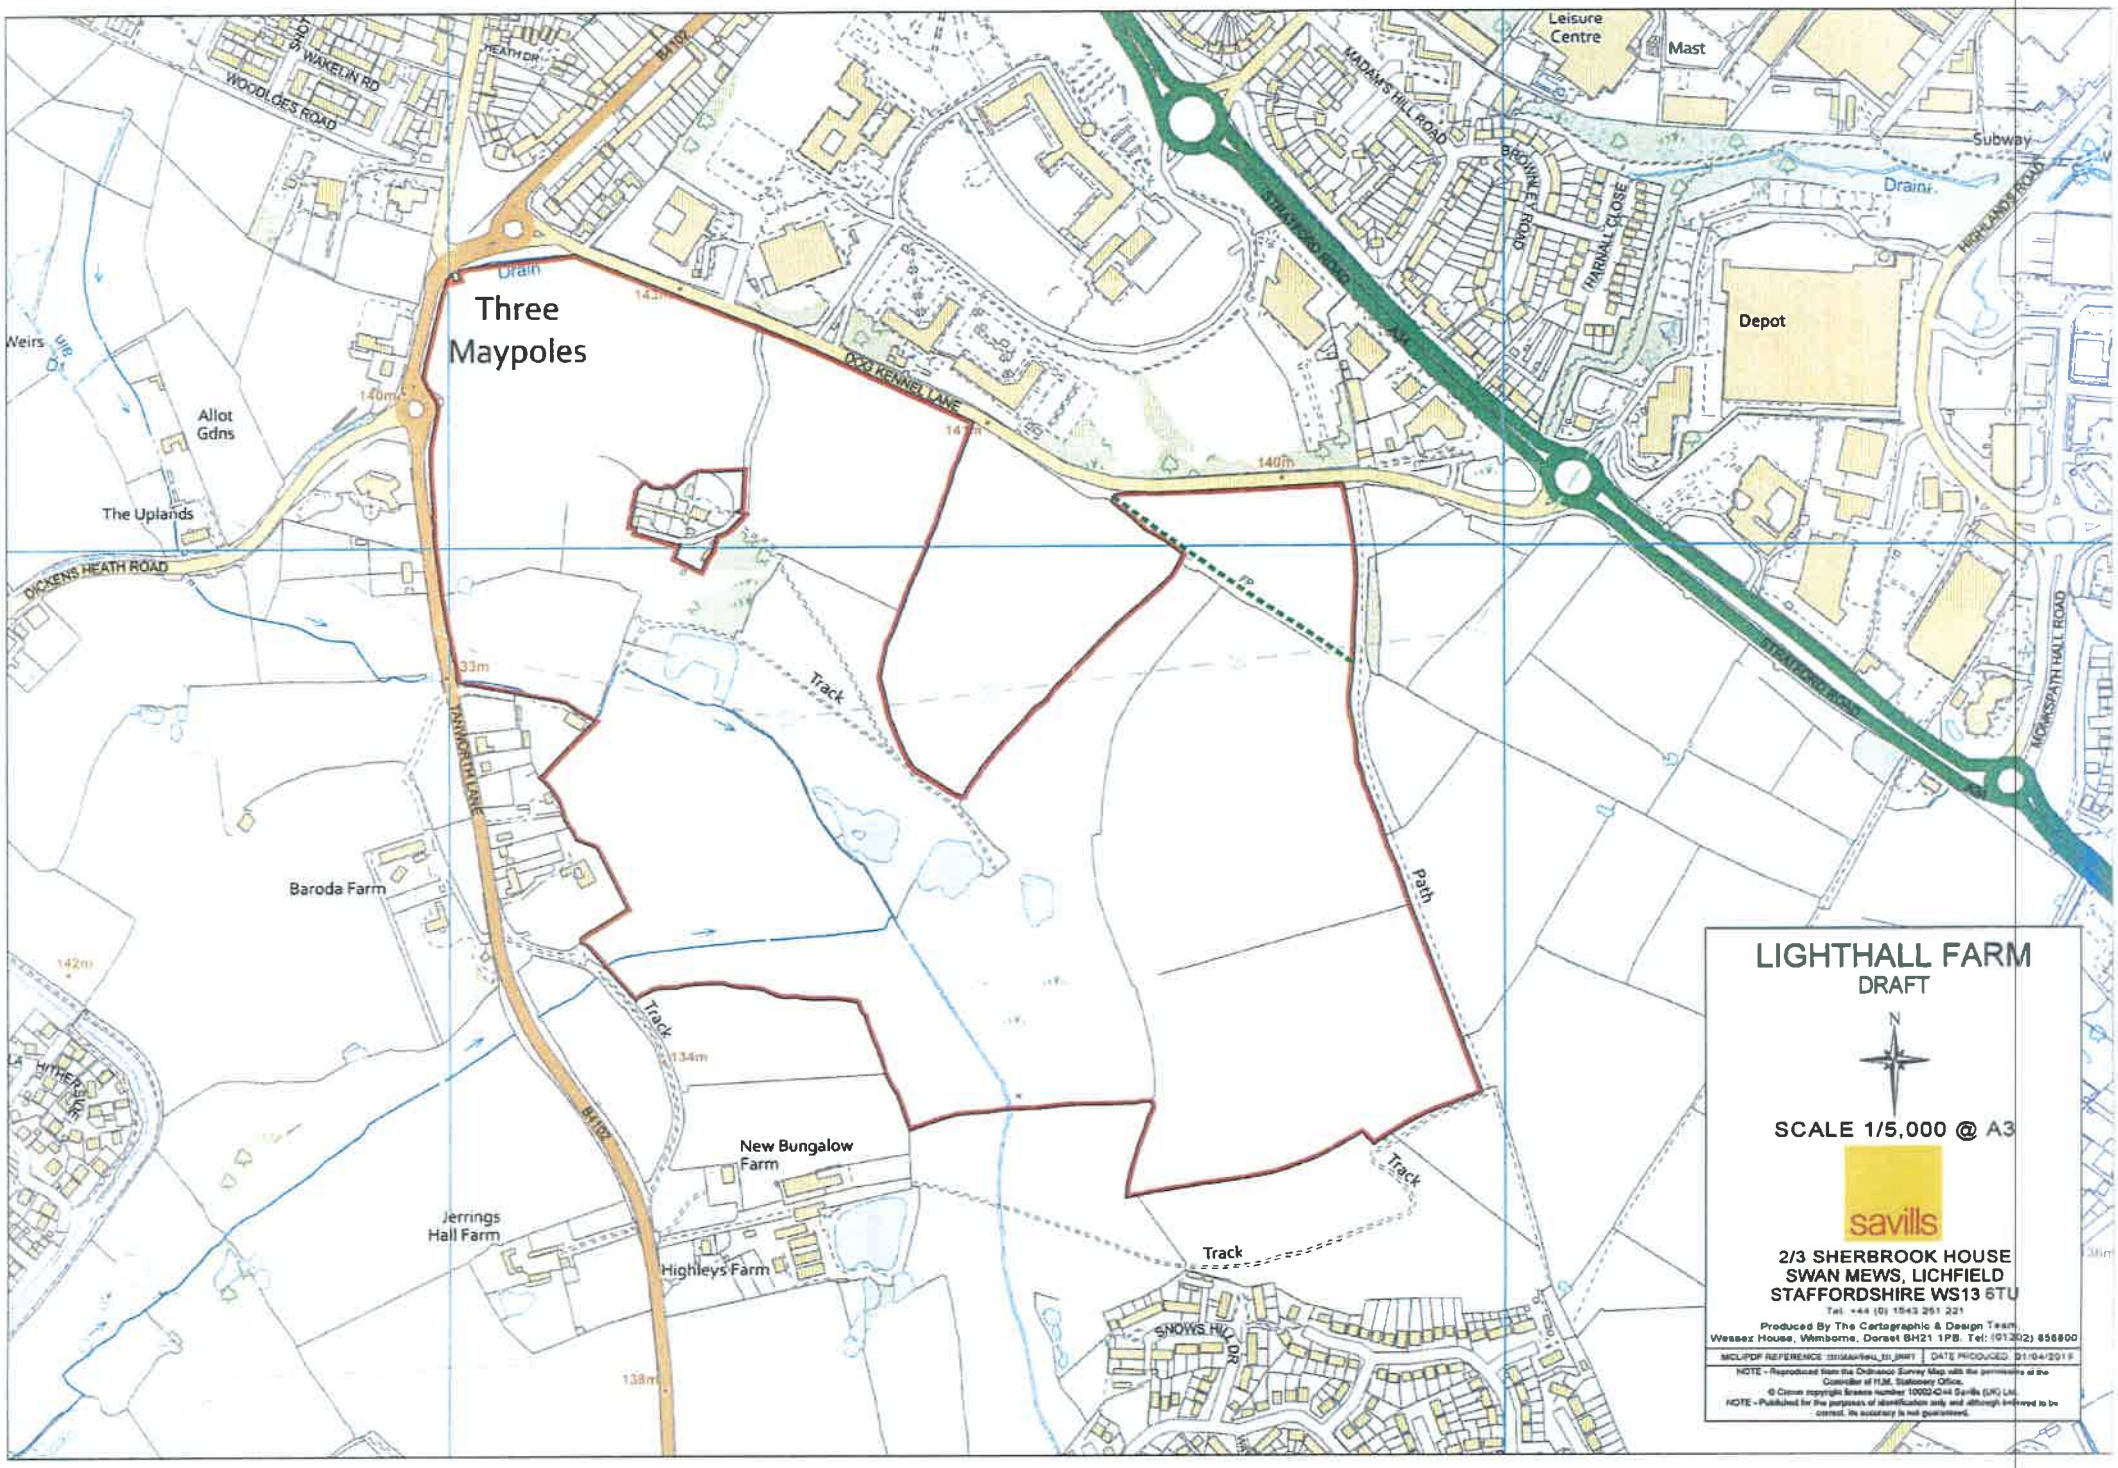
Three Maypoles
Leisure Centre
Mast
Subway
Drain
Depot
MADAMS HILL ROAD
BROWNLEY ROAD
HARNALL CLOSE
HIGHLANDS ROAD
WOODLOES ROAD
WAKELIN RD
HEATH DR
B4102
Weirs
Allot Gdns
The Uplands
DICKENS HEATH ROAD
OLD KENNEL LANE
143m
140m
141m
33m
TAMWORTH LANE
Track
Path
Baroda Farm
142m
134m
138m
New Bungalow Farm
Jerrings Hall Farm
Highleys Farm
SNOWS HILL DR
NOMSPATH HALL ROAD
A38
A4
LIGHTHALL FARM
DRAFT
N
SCALE 1/5,000 @ A3
savills
2/3 SHERBROOK HOUSE
SWAN MEWS, LICHFIELD
STAFFORDSHIRE WS13 6TU
Tel: +44 (0) 1543 251 221
Produced By The Cartographic & Design Team
Wessex House, Wimborne, Dorset BH21 1PB. Tel: (01202) 856800
MCL/PDF REFERENCE
DATE PRODUCED 01/04/2019
NOTE - Reproduced from the Ordnance Survey Map with the permission of the Controller of H.M. Stationery Office.
© Crown copyright licence number 100024244 Savills (UK) Ltd.
NOTE - Published for the purposes of identification only and although believed to be correct, its accuracy is not guaranteed.