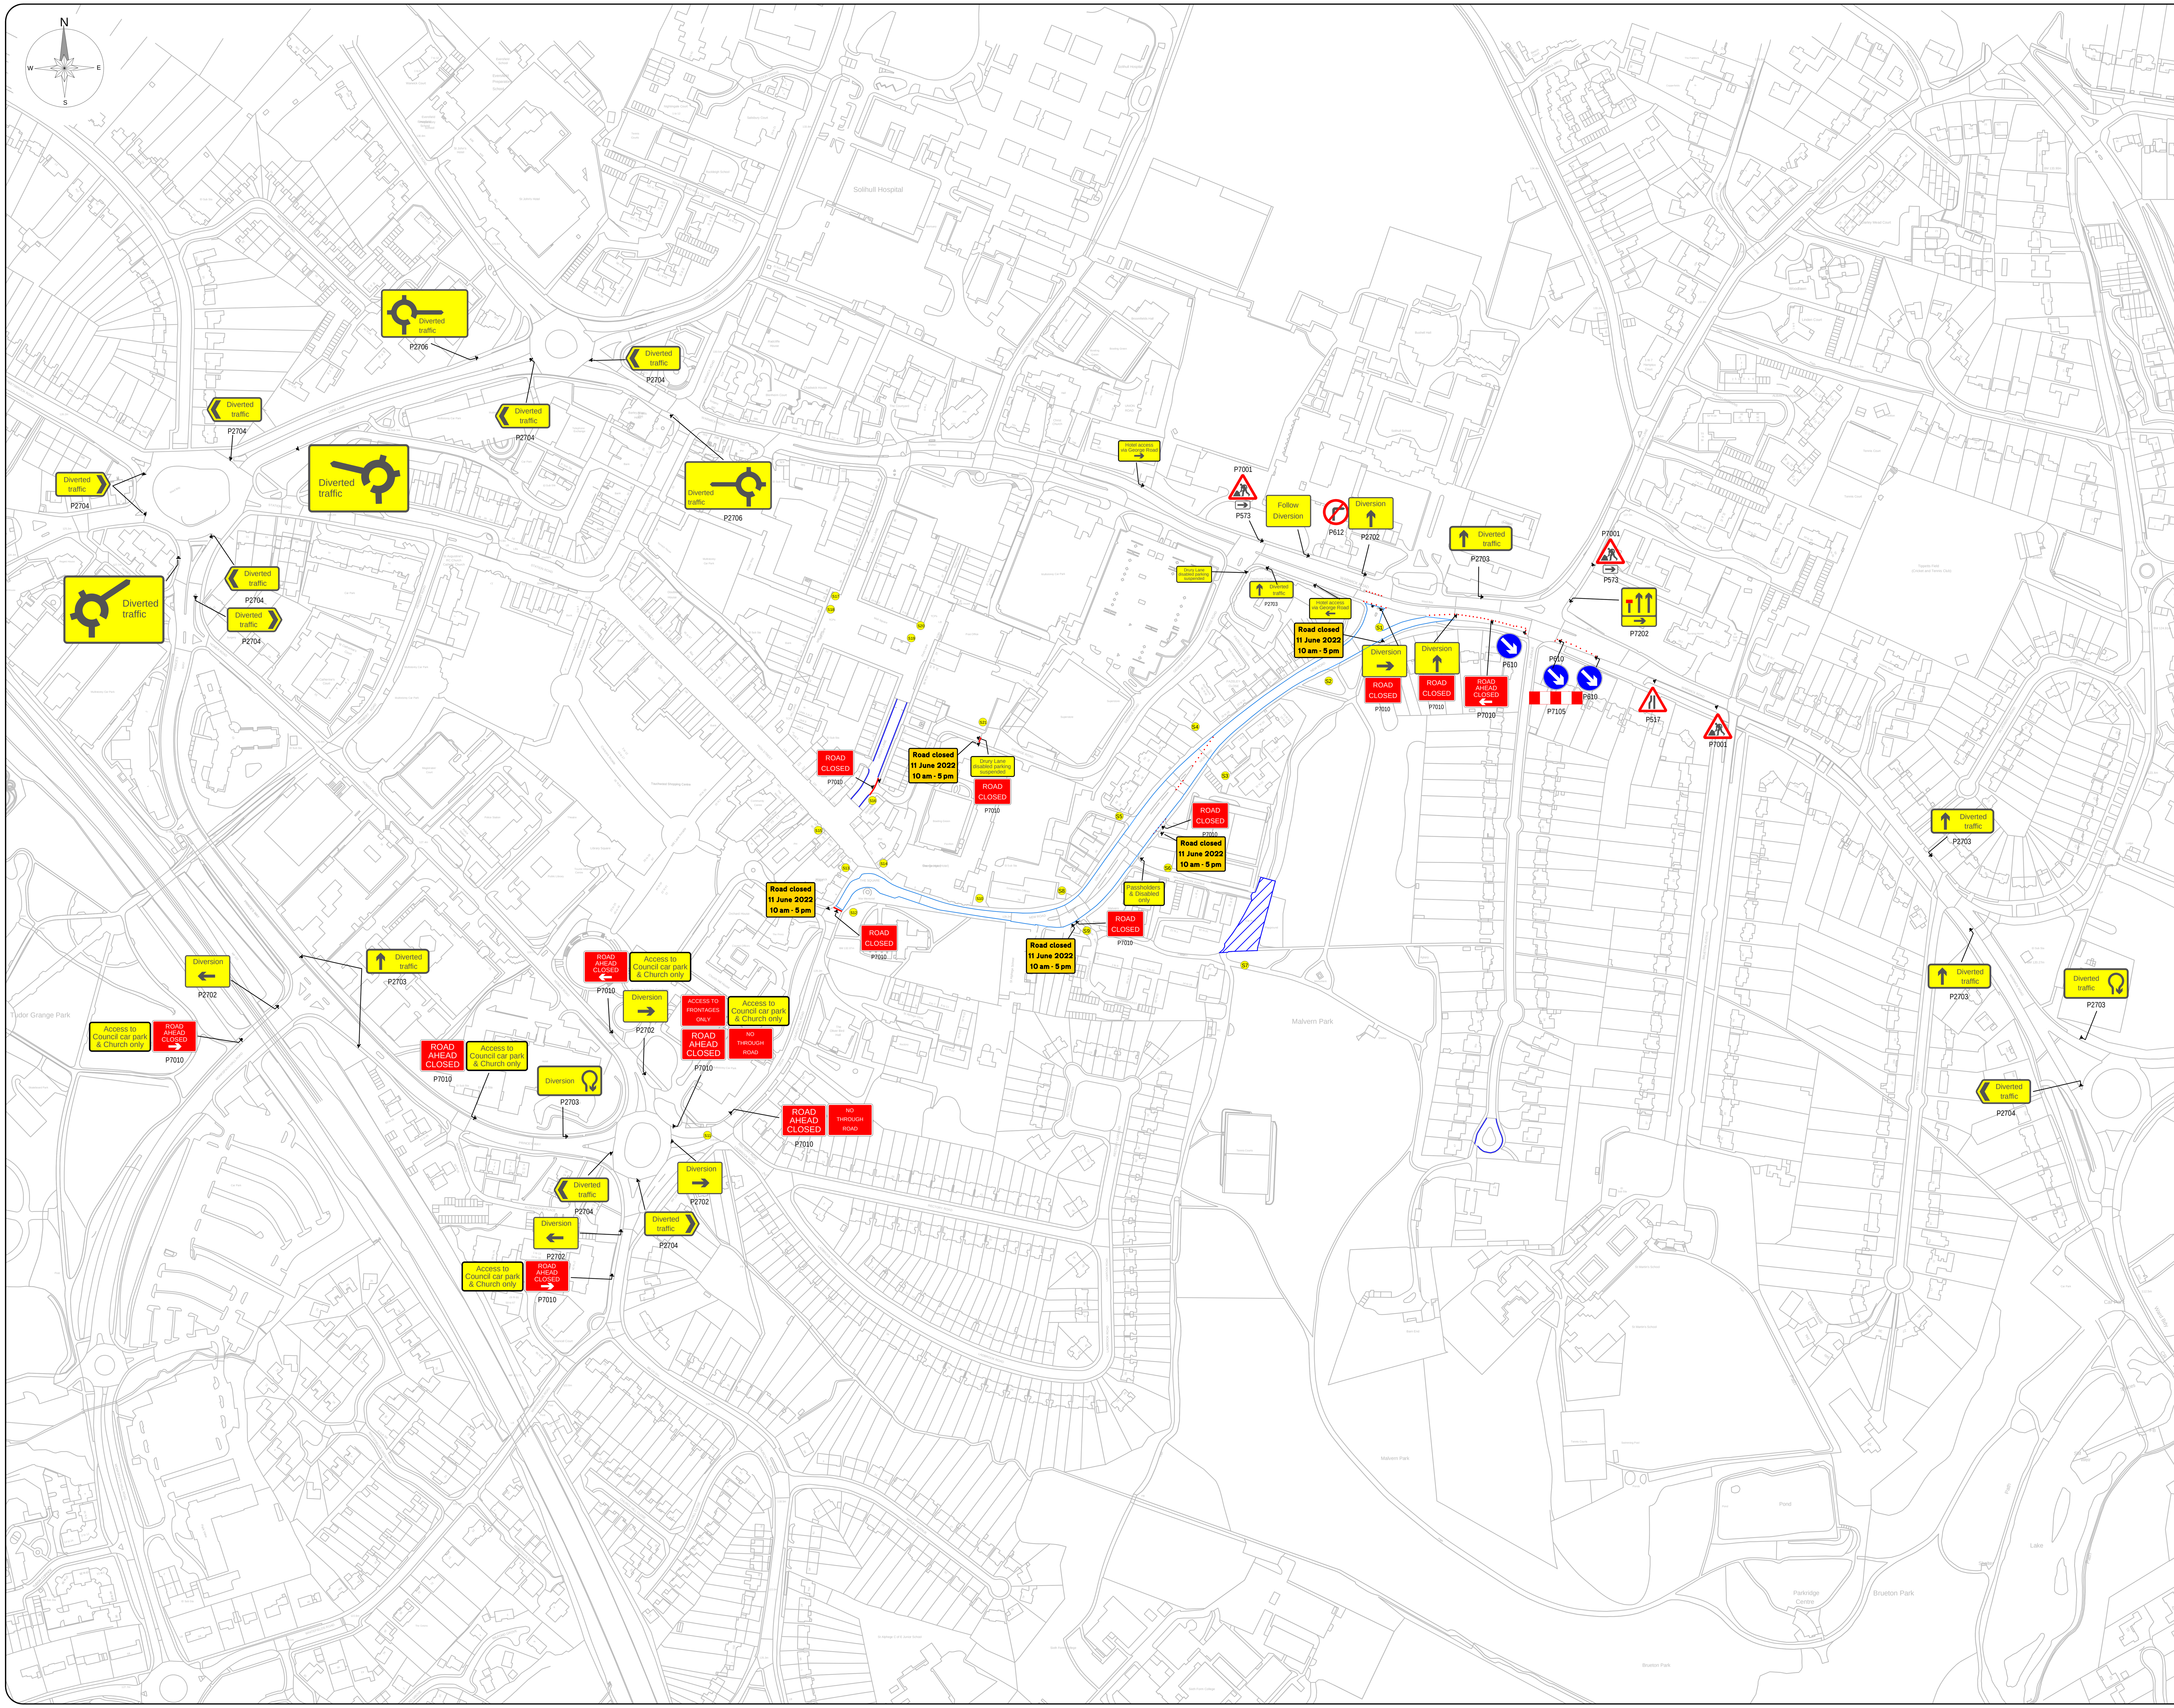

Key:

	Line of Works		Temporary Traffic Signal
	Works Area		Stop & Go Board
	Road Closure		Permanent Traffic Signal
	Diversion Route		Temporary Ped Signal
	Cone		Existing Bus Stop
	Pedestrian Barrier		3.5T Van
	Temporary Sign		

Notes:

Min width of sideways safety zone (S)	
Min length of longways clearance (L)	

= Car Park

S1 = Steward Position

= No Waiting Cones

= Closed Road

= Advance Warning Signage to be installed 2 weeks before event.

Race Date: Sunday 11th June
Event team on site: 06:00
Set up complete: 10:00
Event Start: 11:00

Rev	Date	Comments	By	Chk

Working in Partnership with

traffix

total traffic & event management solutions

Old Arden Brickworks | Bickenhill | Solihull |West Midlands | B92 0DY
t +44 (0)800 819 9001 | f +44 (0)1675 442507
info@traffixuk.com | www.traffixuk.com

Project title:
Traffic Management
Race for Life 2023

Drawing title:
Proposed Event Management
Malvern Park
Solihull

Date: 23/08/2021	Scale: NTS	Paper: A1
Drawn: CM	Checked: SA	Approved: SA
Project Number: TFX 14432	Drawing Number: 003	Revision: -

This drawing is copyright & the property of Traffix & must not be copied in whole or in part without their written permission. Copyright is reserved. ©
This drawing must not be scaled.
The Contractor is to report all discrepancies & errors to the Contract Manager prior to works commencing.