


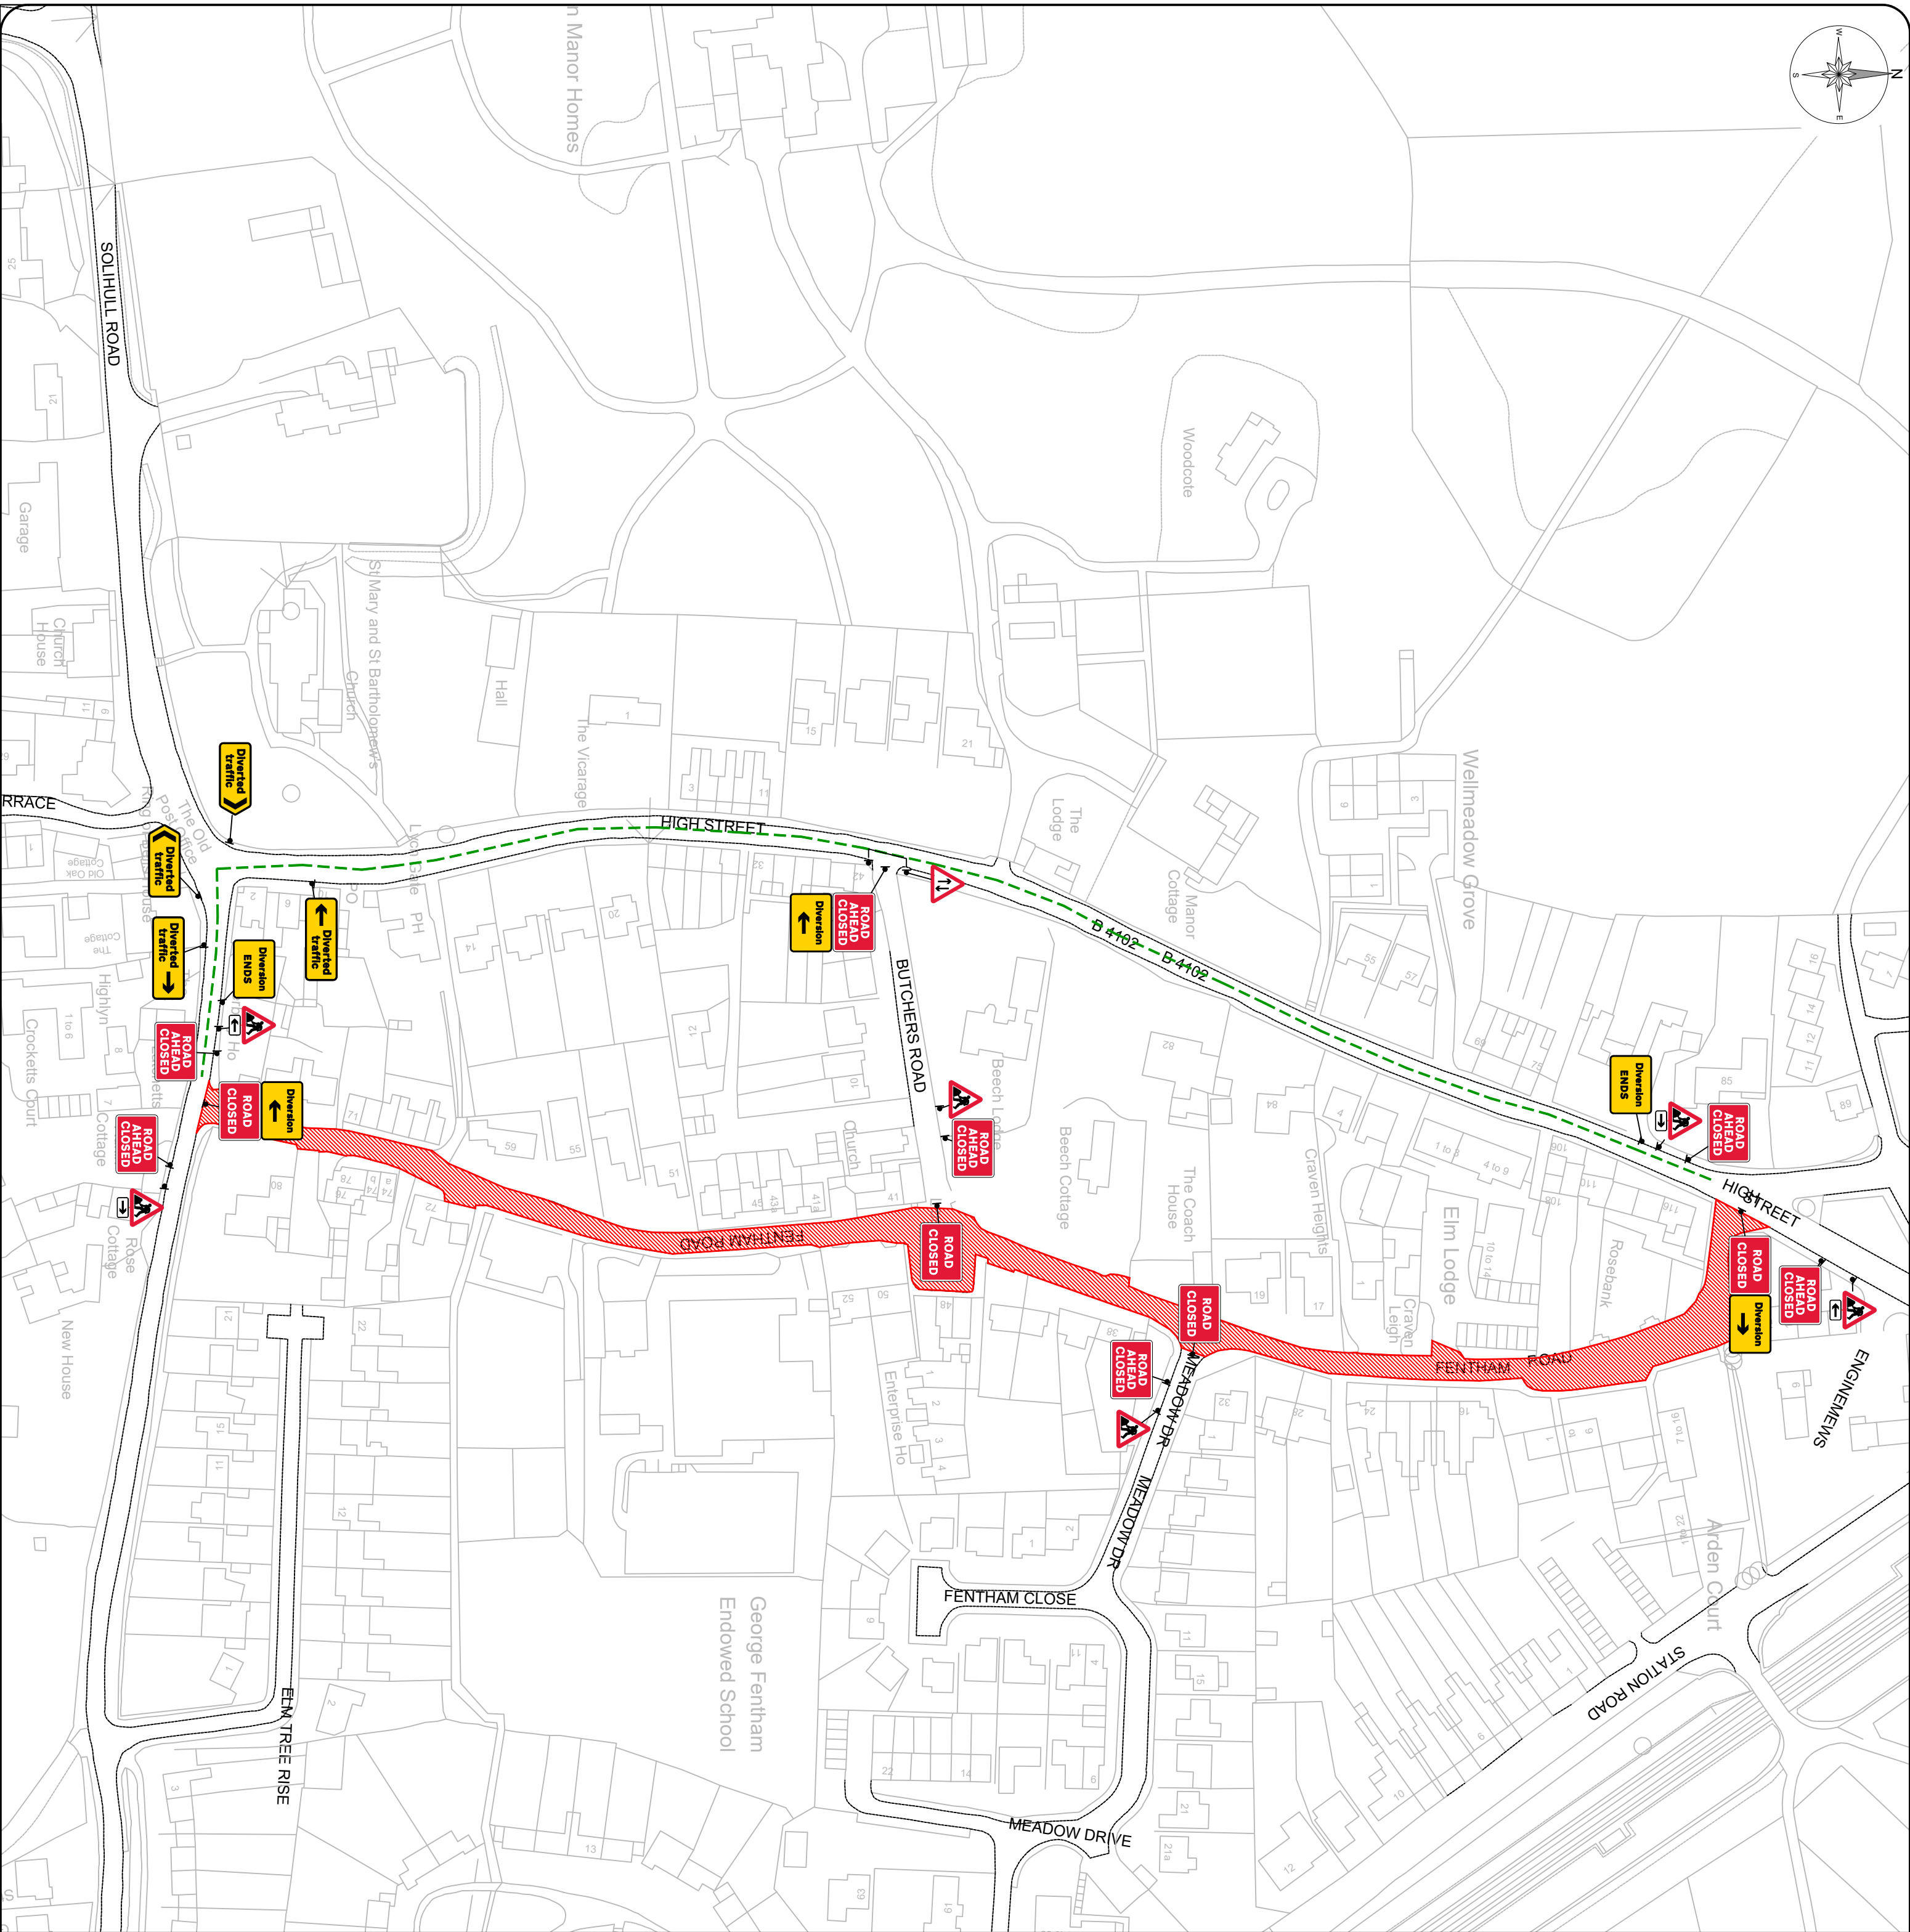

Desktop survey undertaken from google street view with imagery dated April 2026

All traffic management shall comply with all current legislation and guidance including Chapter 8, Safety at Street Works and Road Works (A Code of Practice)

Pedestrian management to be installed and managed to suit site conditions in accordance with current legislation & codes of practice by the contractor unless otherwise stated

All signage and road markings shall conform with the Traffic Signs Regulations and General Directions (TSRGD).

Sign locations are indicative only, exact location to be determined on site.

Suitably qualified operative to assess site to ensure the installation complies with all current legislation. Any issues and/or changes from the original design should be immediately reported to the relevant contracts manager/designer.

This design is only valid for 12months from date of production and should be re-evaluated if installation is to take place after this period.

Size of signage:

Single carriageway permanent speed limit (as shown below or less)	400mm	750mm	900mm

SIGN SCHEDULE

Key:

Safety Information:

Min width of sideways safety zone (S)	0.5m
Min length of baysways clearance (L)	0.5m
Fenham Road	

NSG	Fenham Road, Hampton in Arden, Solihull
Local Authority	Solihull
USRN	35004529
Road Type	Single lane carriageway
Works Location	X-420421
Surveyed	X
Perm Signals	X
Bus Stop(s)	X
Parked Vehicles	X
Cycle Lanes	X

Chapter 8 details:

Detail B	
Single/Dual carriageway 40mph or less - 450mm traffic cones.	
Single/Dual carriageway 50mph or more - 750mm traffic cones.	
Dual carriageway national speed limit - 750mm traffic cones.	
Notes:	
1) During darkness, warning lights to BS EN 12352:2006 should be provided in accordance with Table A1.3 (Appendix 1).	

Detail C1

Single/Dual carriageway 40mph or less - 450mm traffic cones.	
Single/Dual carriageway 50mph or more - 750mm traffic cones.	
Notes:	
1) During darkness, warning lights to BS EN 12352:2006 should be provided in accordance with Table A1.3 (Appendix 1).	
2) For relaxation to Detail C1 see Table A1.3 (Appendix 1).	

Detail C2

Single carriageway 40mph or less - 450mm traffic cones.	
Single/Dual carriageway 50mph or more - 750mm traffic cones.	
Notes:	
1) During darkness, warning lights to BS EN 12352:2006 should be provided in accordance with Table A1.3.	

Rev	Date	Comments	By	CHK
1	22/06/2026	Initial design	MB	MB

Balfour Beatty

Living Places

Working in Partnership with

traffix

total traffic & event management solutions

Old Arden Brickworks | Biscanhill | Solihull West Midlands | B92 0DY

T: +44 (0)800 878 8001 | F: +44 (0)1915 442507

info@traffix.com | www.traffix.com

Project title:
Traffic Management

Drawing title: Proposed Road Closure Fenham Road Solihull	Date: 22/06/2026	Scale: 1:1250	Paper: A2
Project Number: B92 0AY	Drawn: MO	Checked: MB	Approved: MB
Project Number: TFX MB1157	Drawing Number: 006	Revision: -	

This drawing is copyright & the property of Traffic & must not be copied in any way without the written permission. Copyright is reserved. © The Contractor is to report all discrepancies & errors to the Contract Manager prior to works commencing.