


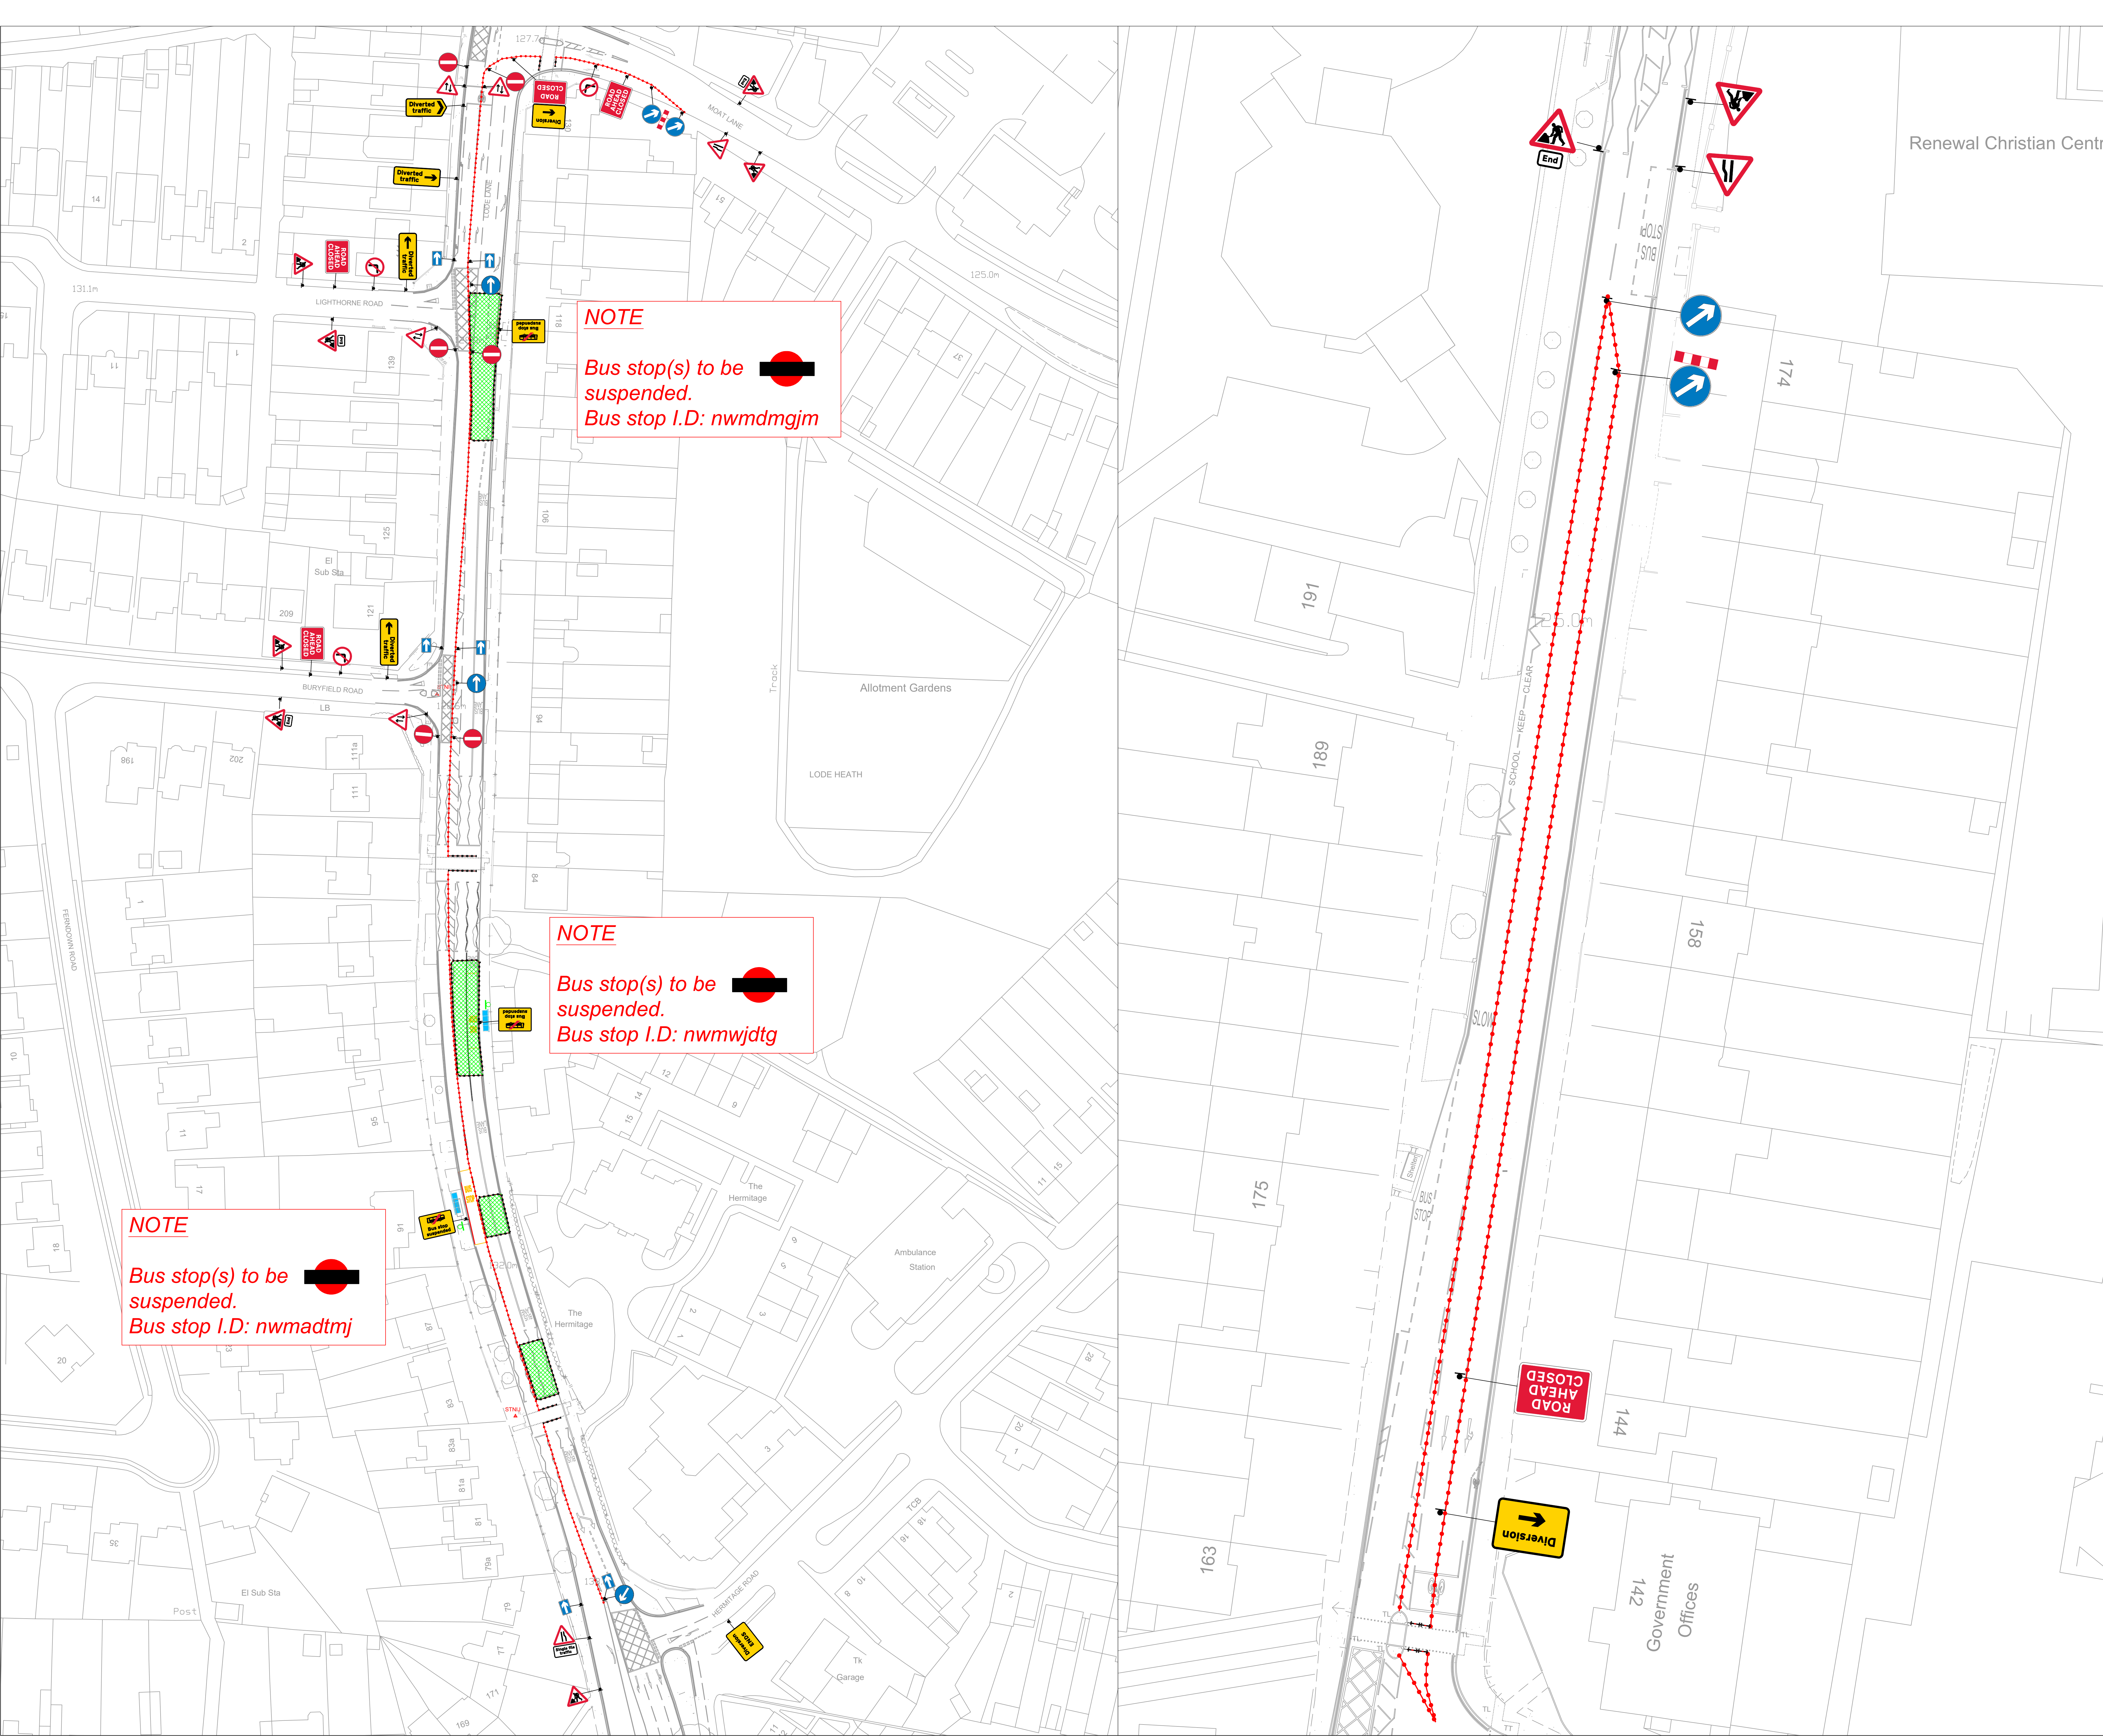

Roadway UK Traffic Management Ltd

A19 Business Park
Selby

YO19 6QR

E-mail: info@Roadwayuk.com

www.roadwayuk.com

Customer [Taylor Woodrow](#)

Contract [SPRINT SCHEME](#)

Location [Lode Lane, Hermitage Road](#)

Date [05-03-2026](#)

Version/Amendment No. [1](#)

Job Notes

- Key
- Traffic Cones
 - Pedestrian Barrier
 - Traffic Signal
 - Pedestrian Traffic Signal
 - Work Area
 - Pedestrian Diversion Route
 - Kerb Ramp

Crown Copyright. All rights reserved.

Drawing No:
RW-SB-001

Unauthorised reproduction infringes Crown Copyright and may lead to prosecution or civil proceedings.

Scale:	Drawn by:	Approved
NTS	SBTM	by: JR